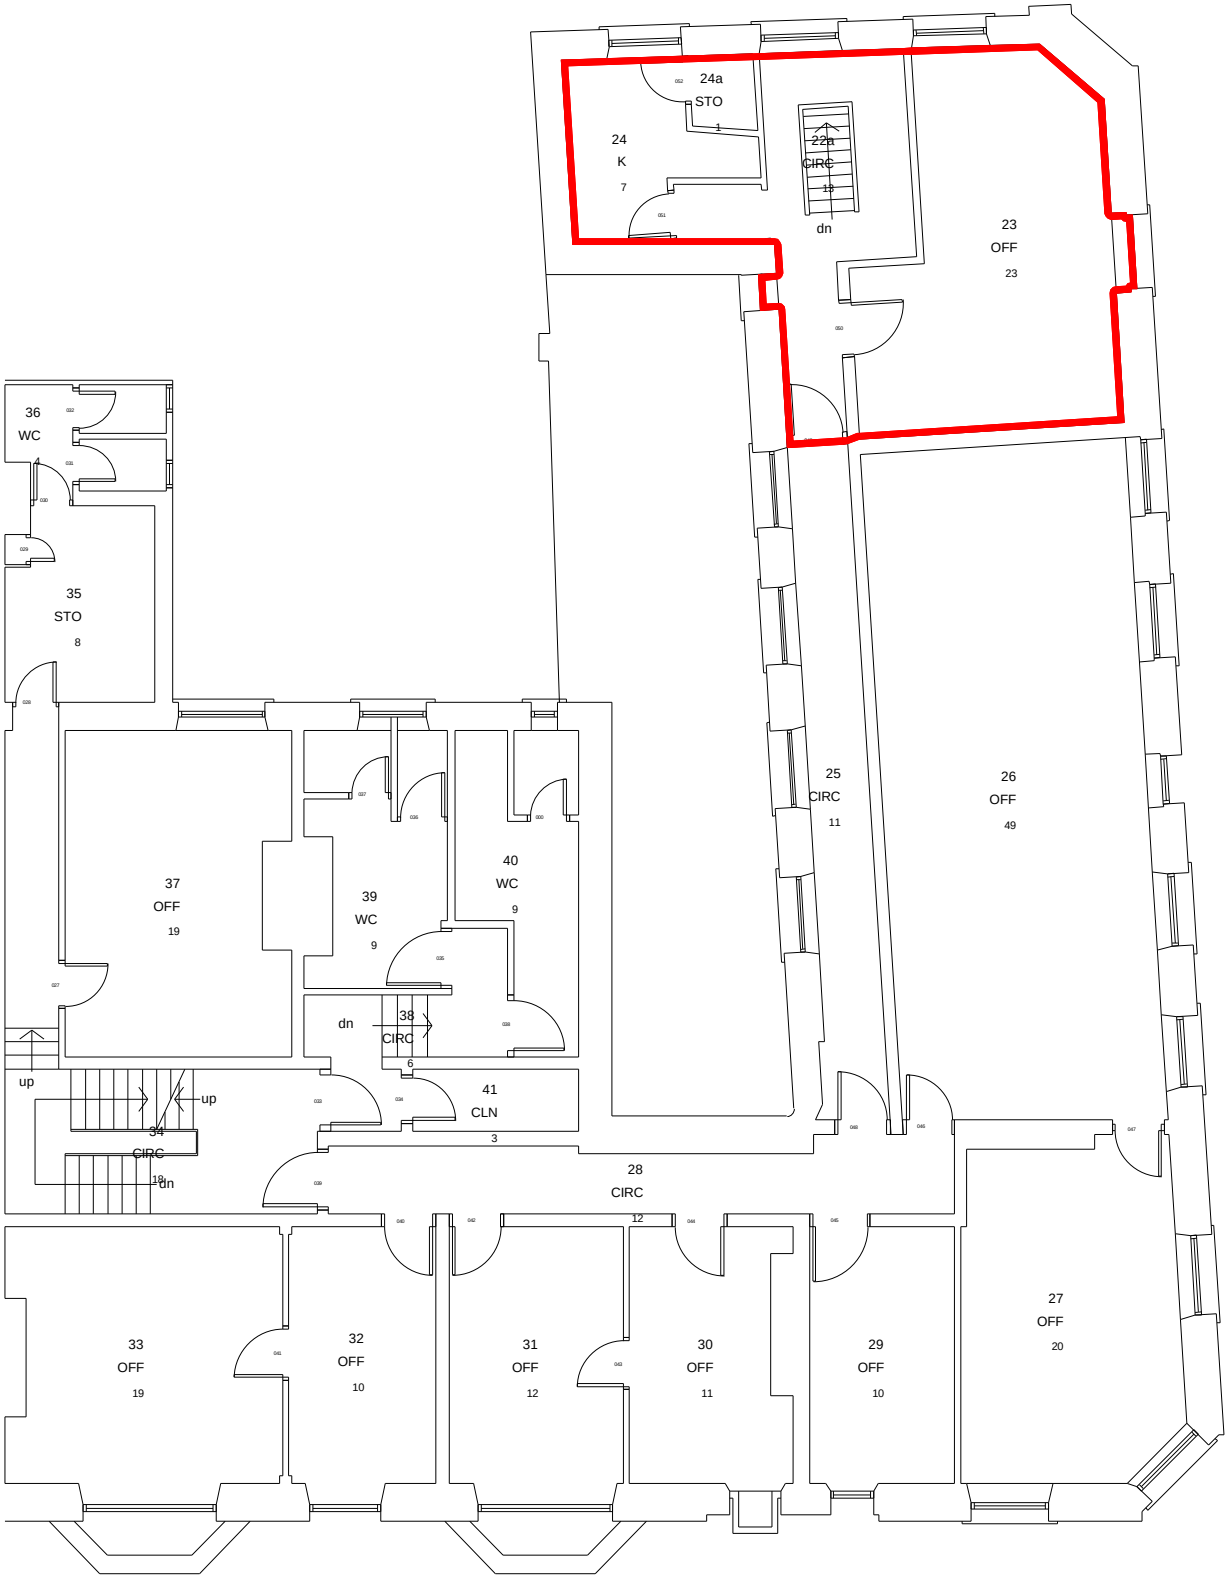

FIRST FLOOR

Kirklees COUNCIL

Assets & Estates

Plan No:23-0136B

Date: 16/08/2023 Scale: 1:125 @ A4

Produced from / based upon the Ordnance Survey mapping with the permission of the Controller of Her Majesty's Stationery Office © Crown Copyright. Unauthorised reproduction infringes Crown Copyright and my lead to prosecution or civil proceedings. (KMC Licence No: 100019241)

N