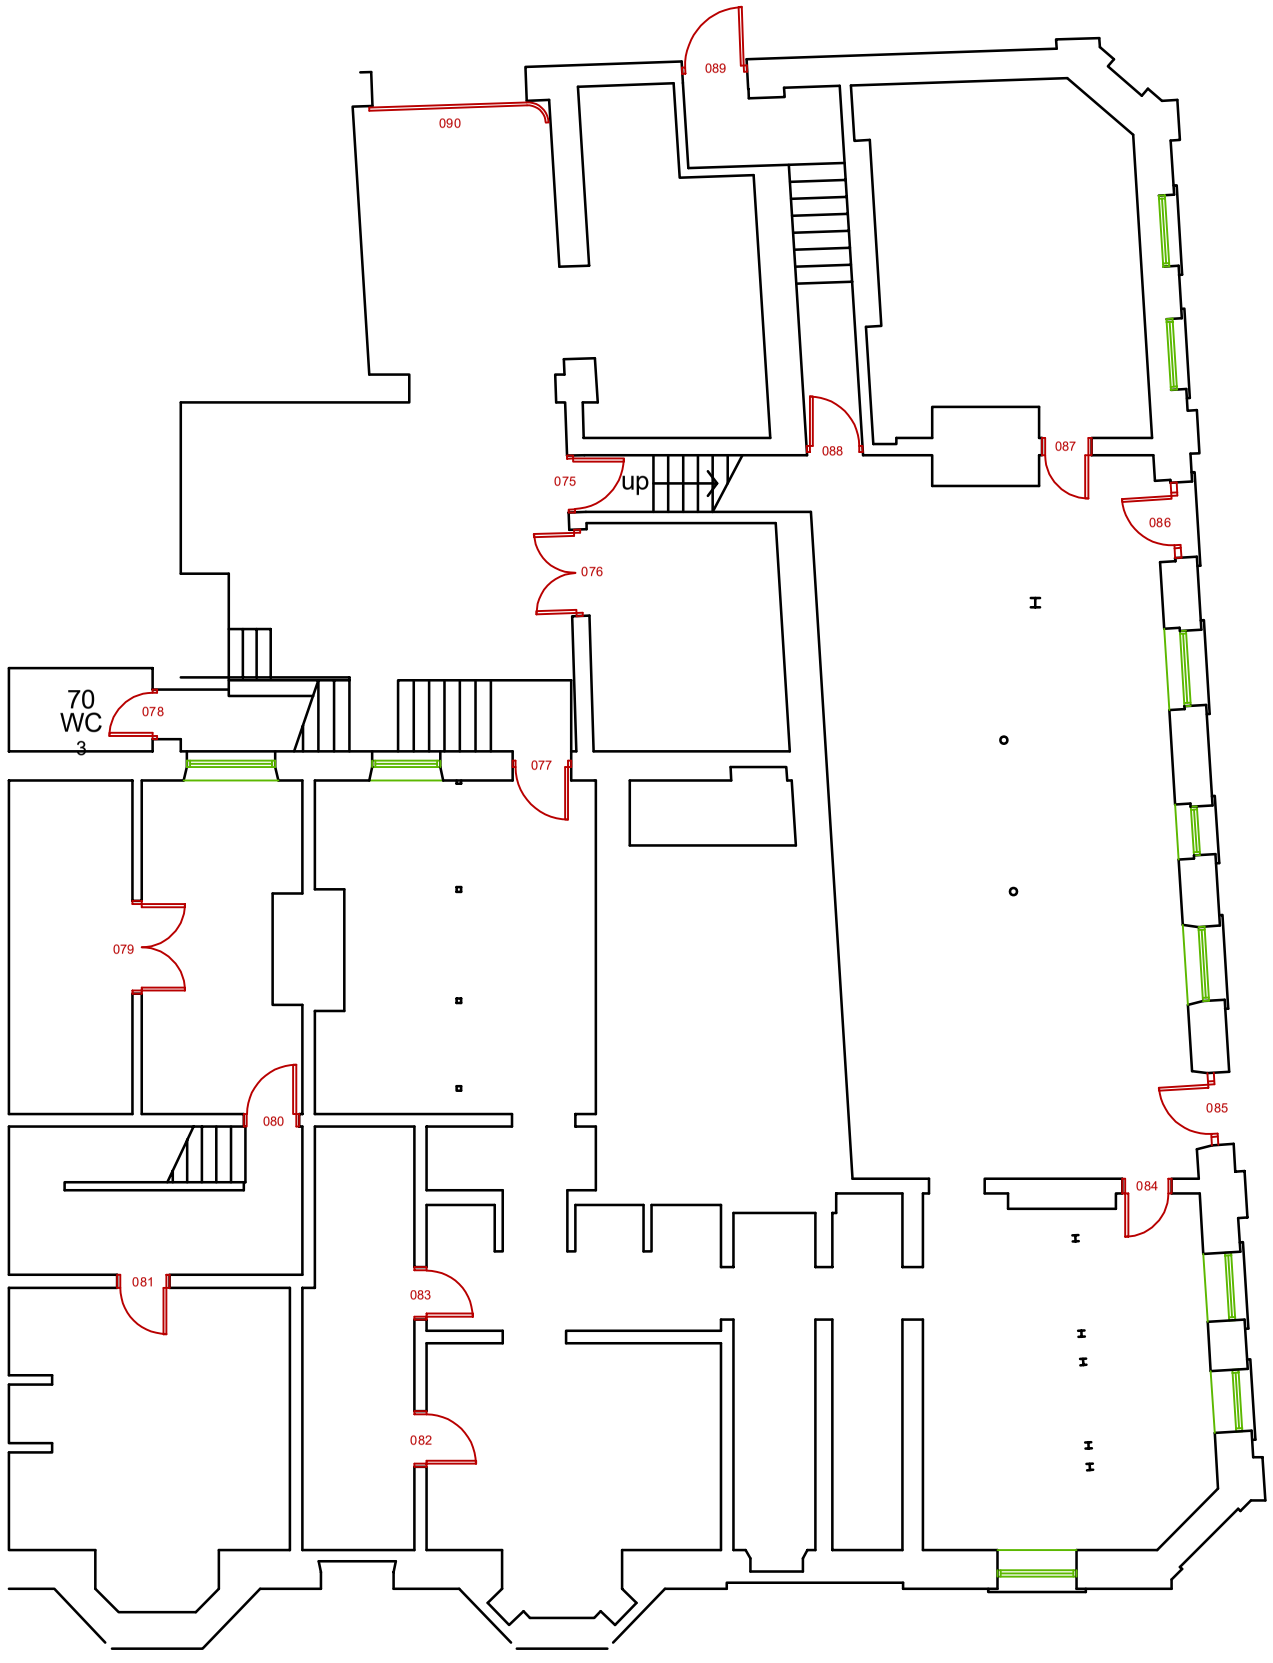

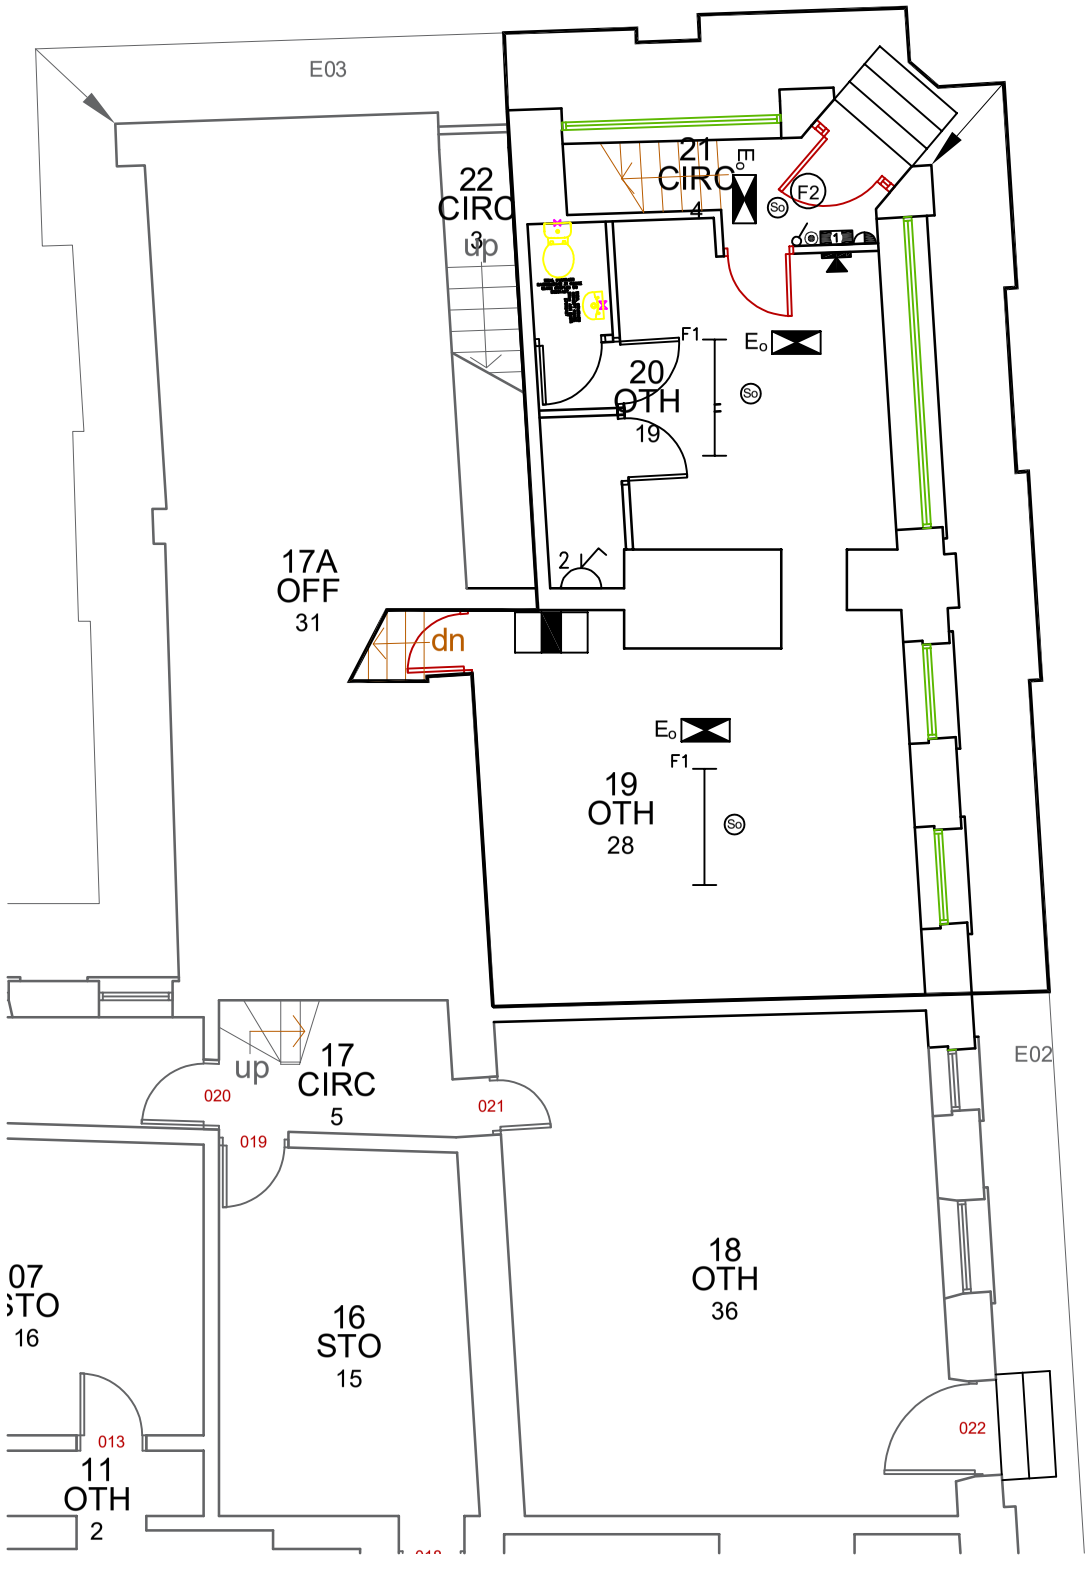

BASEMENT LAYOUT

Plotted by Jason Stringer on 17/09/2024 at 1:1 plot scale

Rev	Description	Date	Drn / Chk

Document Control

Kirklees COUNCIL
Growth & Regeneration - Development

PO Box 1720
Huddersfield
HD1 9EL
T: 01 484 221000
www.kirklees.gov.uk

Client
Growth & Regeneration Development

Project
1 Northumberland Street

Sheet Title
Electrical Installation

Drawn	Checked	
JS September 2023	xx/xx/xx	
Project Number: ES630238	Issue Status: Tender	
Drawing Number: Elec - 01	Revision	Scale: 1:50	A1

Cad Ref: g:\surveys\jason stringer\kirklees\kirklees chasebo\42 1 northumberland street\dwgs\1 northumberland street electrical design.dwg

This drawing is to be read in conjunction with all other drawings and contract documents issued.
All dimensions must be checked and verified on site before commencing any works.
This drawing is copyright and remains the property of Kirklees Council.