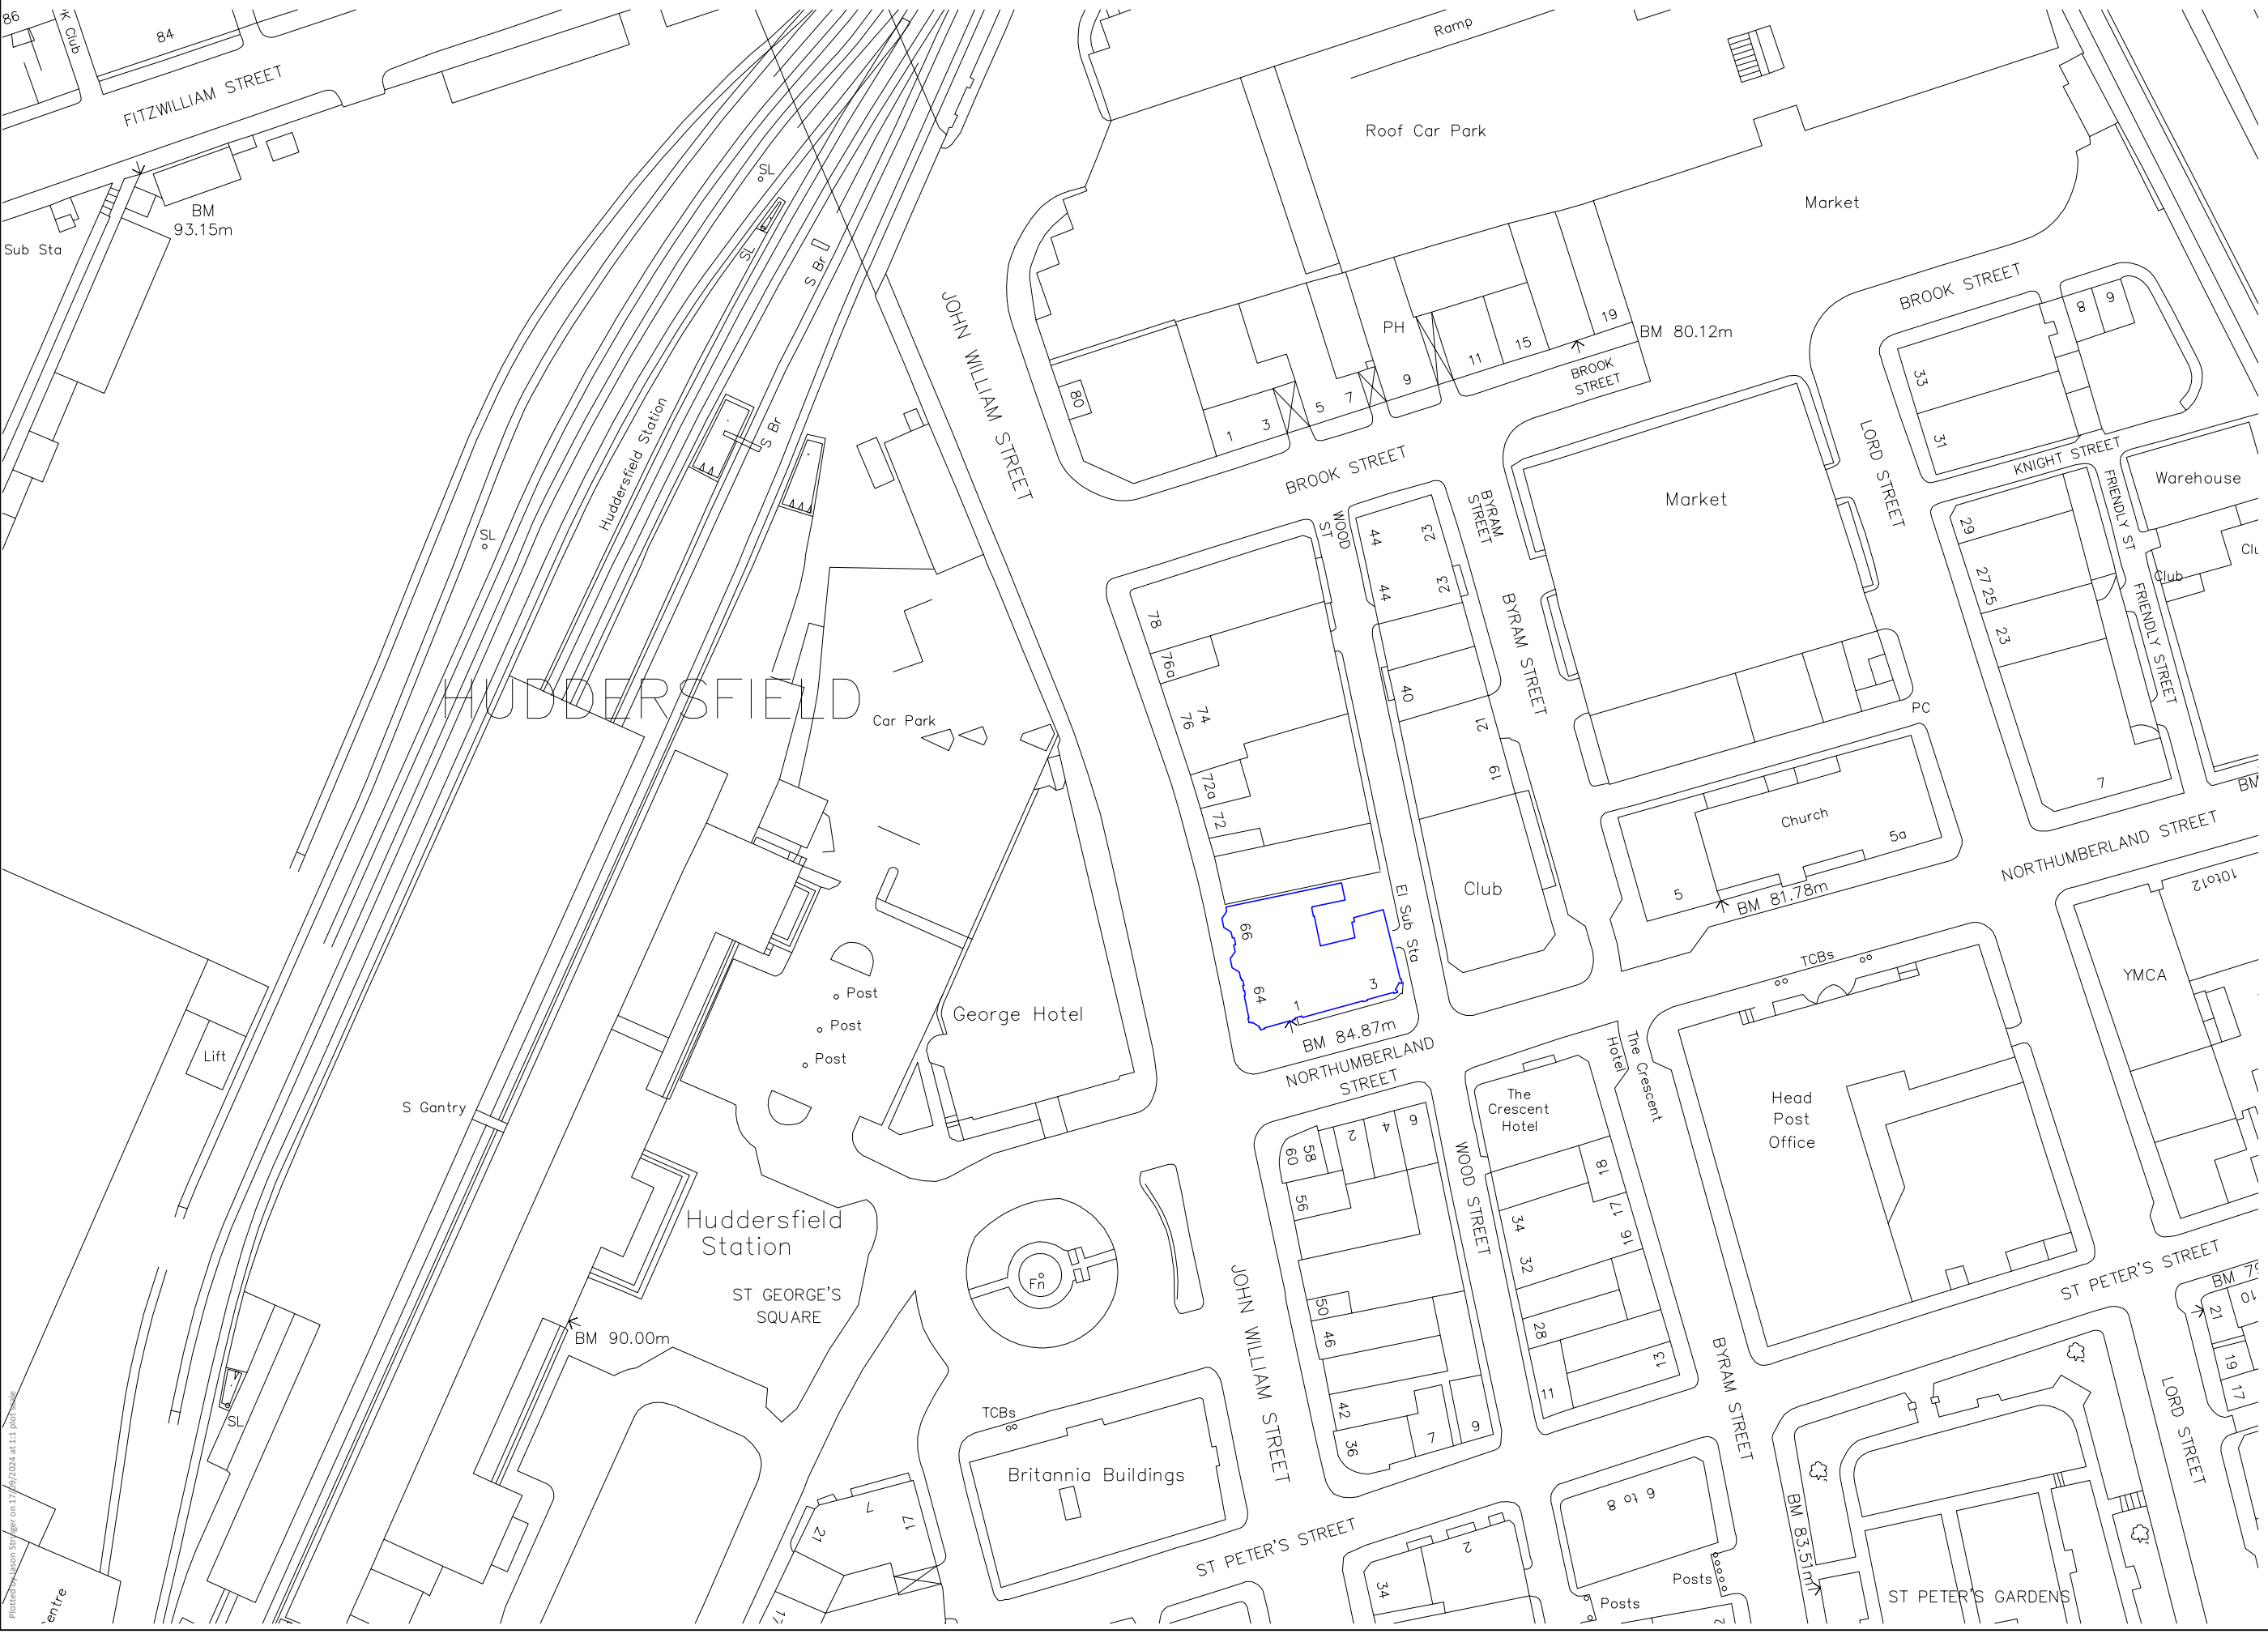


| Rev | Description | Date | Drn / Chk |
|---|---|---|---|

Document Control

Kirklees COUNCIL
Growth & Regeneration - Development

PO Box 1720
Huddersfield
HD1 9EL
T: 01 484 221000
www.kirklees.gov.uk

Client

Growth & Regeneration Development

Project

1 Northumberland street

Sheet Title

Location Plan

| Drawn | Checked | |
|---|---|---|
| JS September 2024 | xx/xx/xx | |
| Project Number: ES630238 | Issue Status: Tender | |
| Drawing Number: Loc 01 | Revision | Scale: 1:500 A1 |

Cad Ref: g:\services\asset management\estates\work orders\2024 1 northumberland street\land at 1 northumberland street\electrical design\dwg\

This drawing is to be read in conjunction with all other drawings and contract documents issued.
All dimensions must be checked and verified on site before commencing any works.
This drawing is copyright and remains the property of Kirklees Council.

Plotted by Jason Singer on 17/09/2024 at 11:11 plot scale