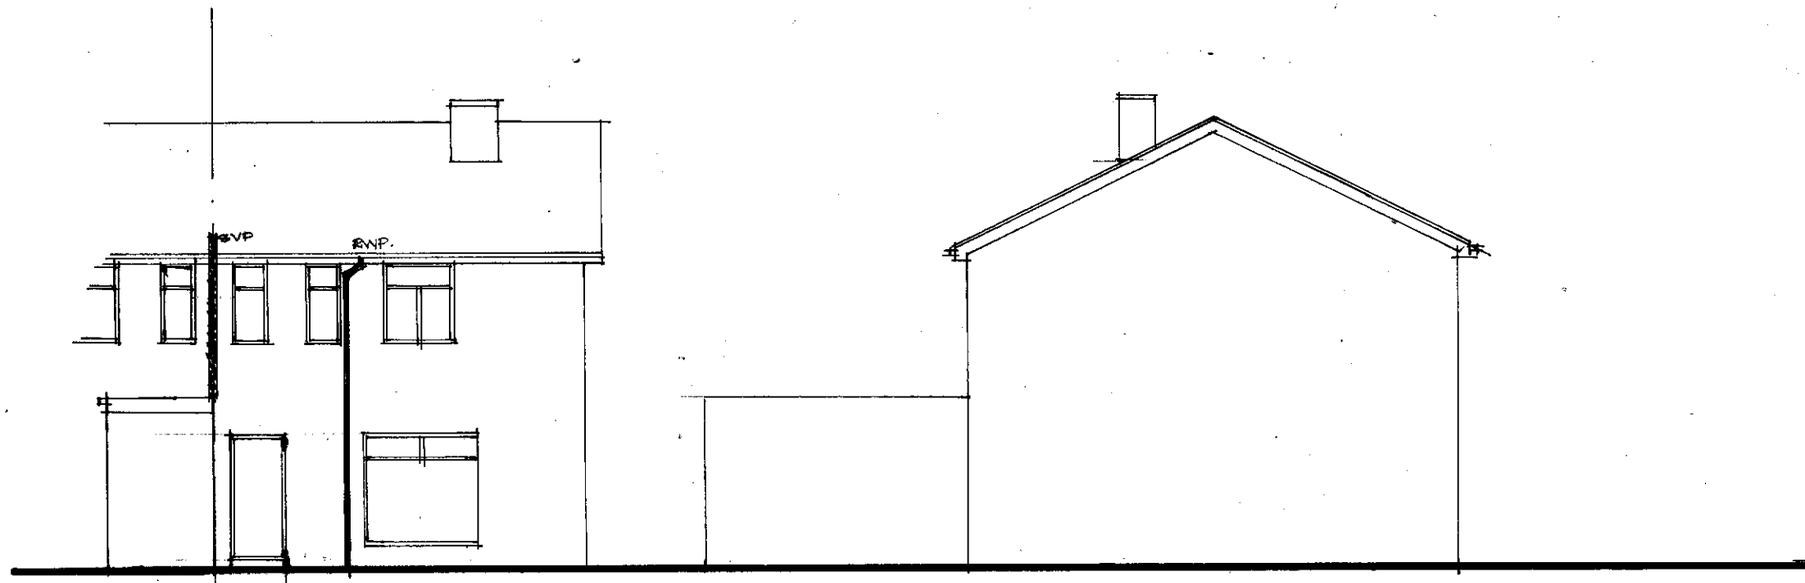

REAR 1:100

SIDE 1:100

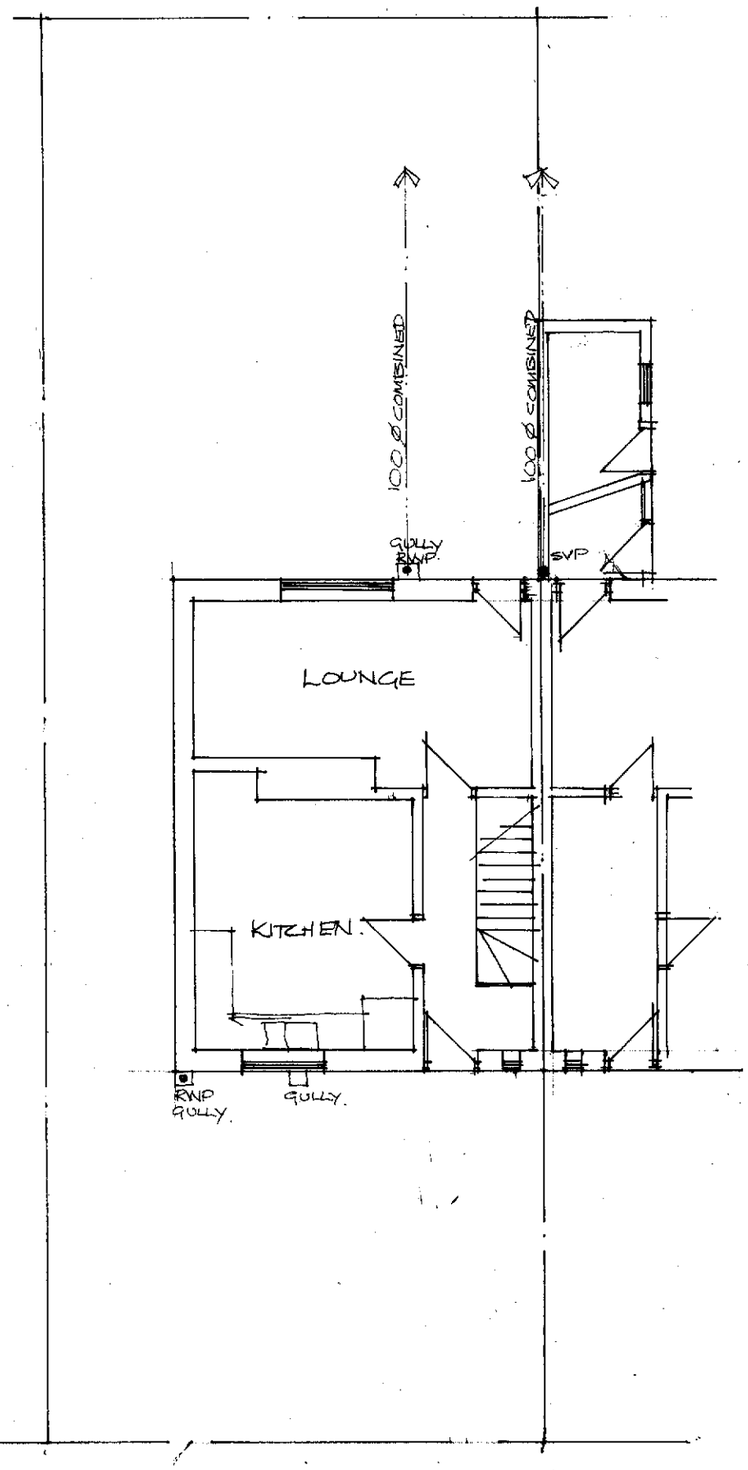

GROUND 1:100

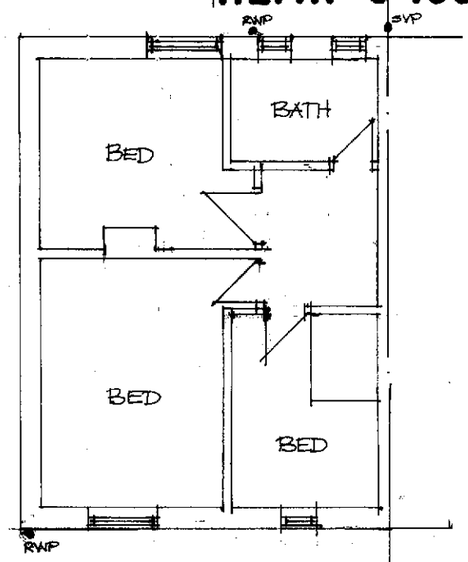

FIRST 1:100

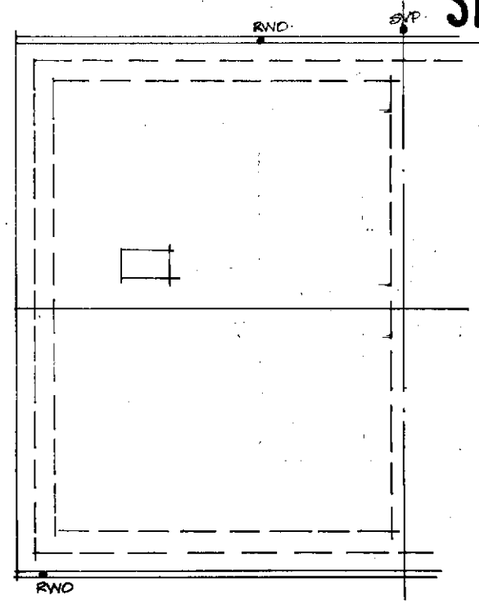

ROOF 1:100

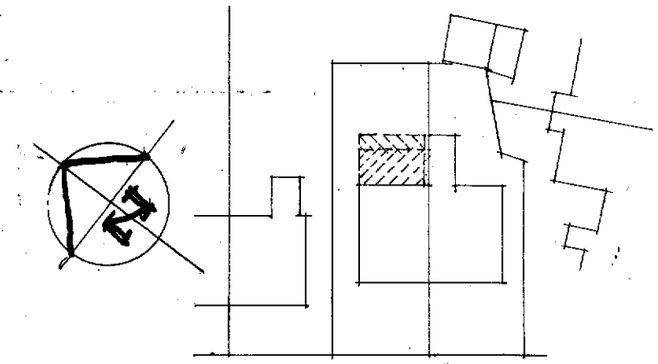

BLOCK PLAN 1:500

SINGLE & TWO STOREY REAR EXTENSION TO
4 ST JOHN PARADE WESTTOWN DEWSBURY
EX DETAILS SJP/01