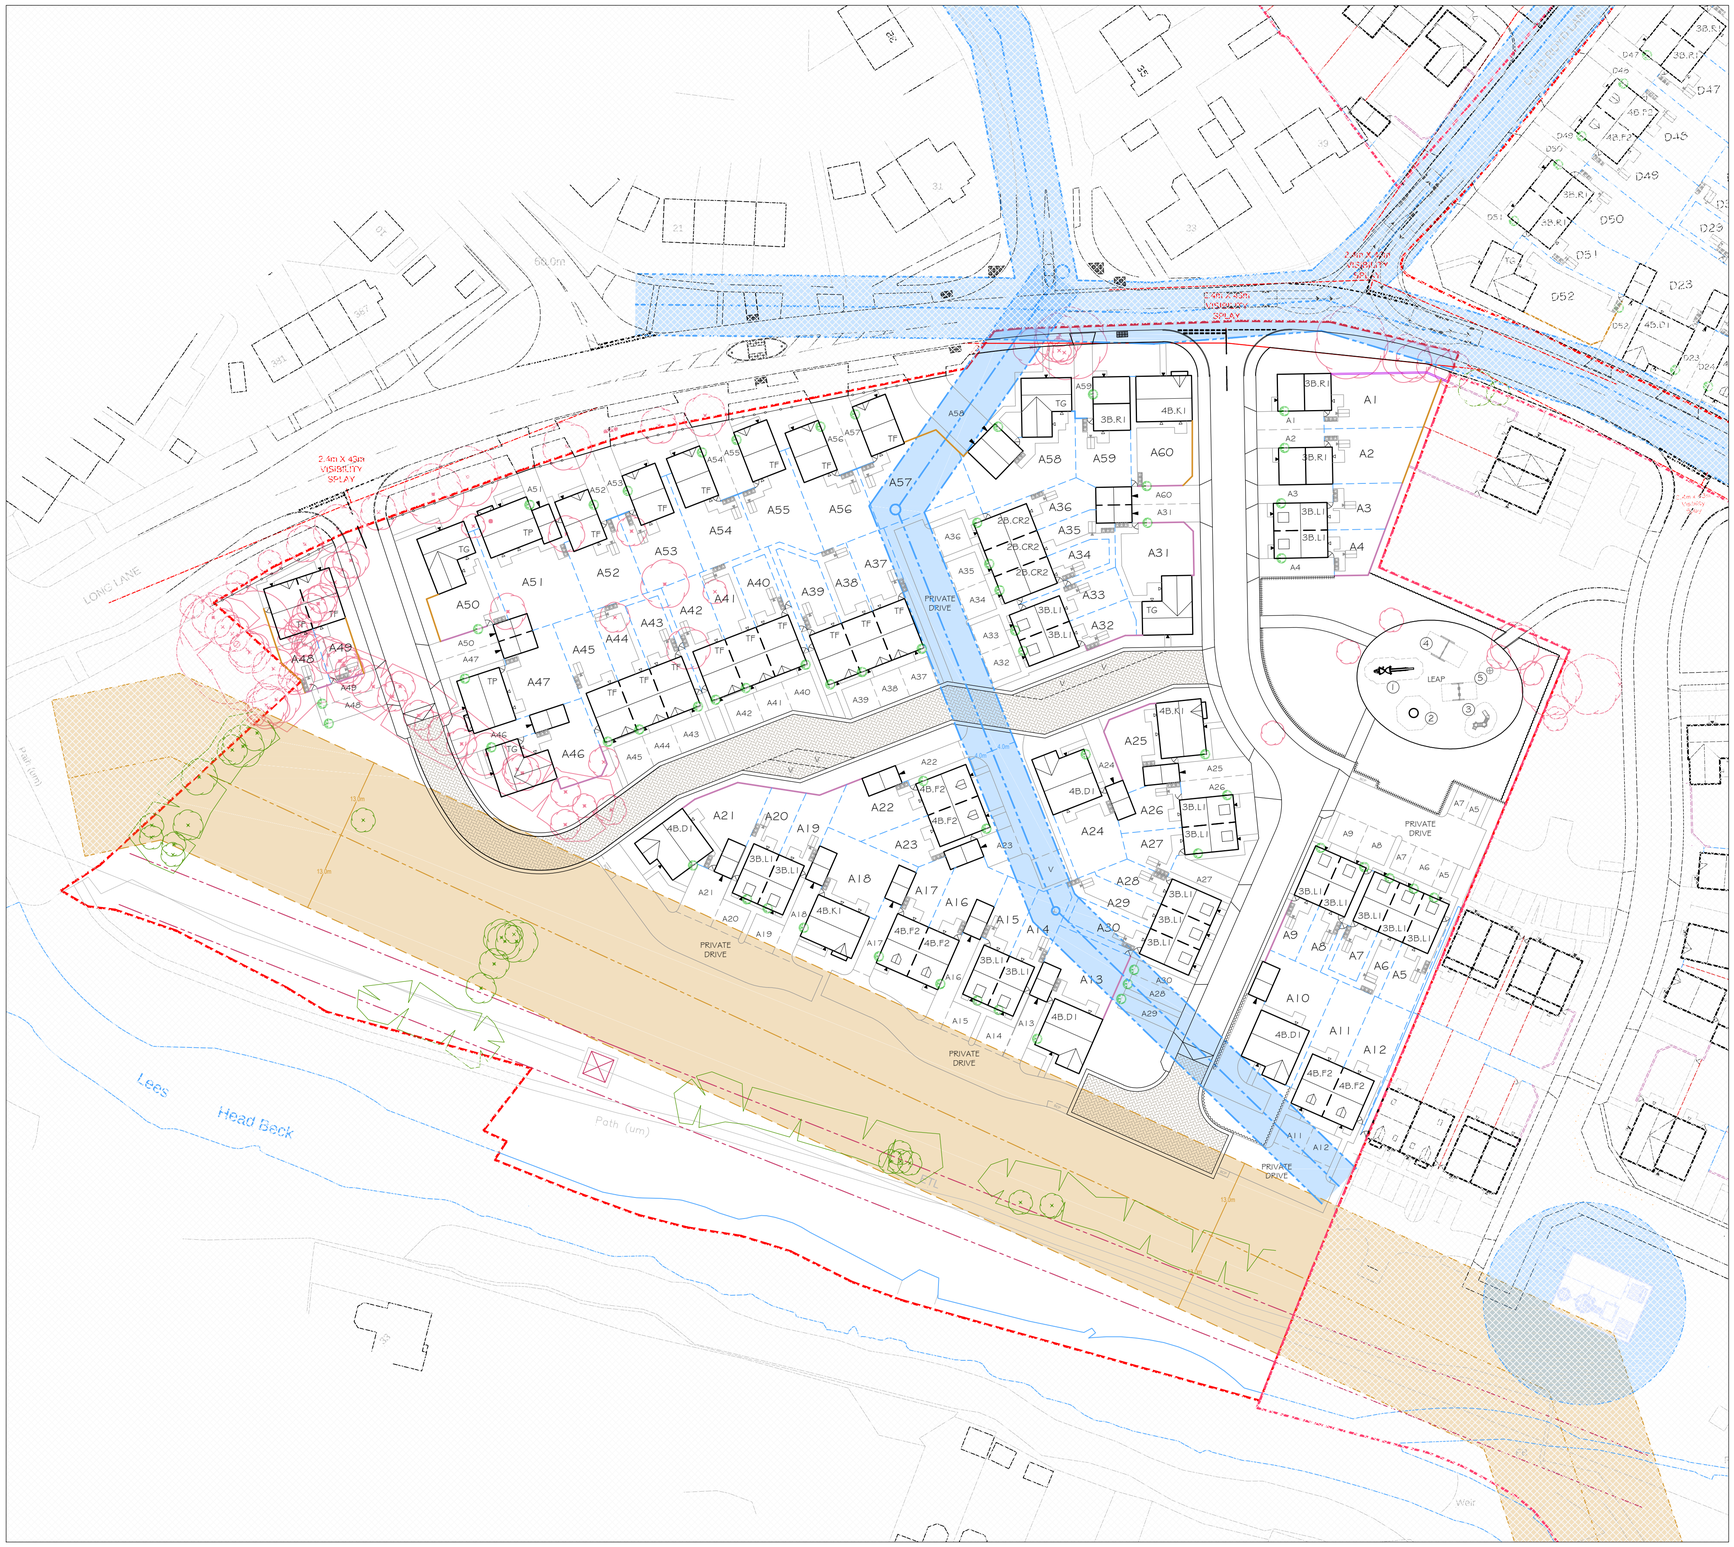

SITE LAYOUT KEY:

- 1800mm ENHANCED TIMBER FENCE
- 1800mm TIMBER FENCE
- ACOUSTIC TIMBER FENCE REFER TO 'ENS' DWG: 'NIA-11498-24-11789'
- ENHANCED ACOUSTIC TIMBER FENCE REFER TO 'ENS' DWG: 'NIA-11498-24-11789'
- 450mm KNEE HIGH RAIL
- 900mm METAL RAILING
- APPLICATION BOUNDARY
- VISIBILITY SPLAYS
- BLOCK PAVING (SHARED SURFACES)
- TRANSITION RAMP
- LOCKABLE REAR ACCESS GATE
- ELECTRIC VEHICLE CHARGING POINT
- BIN COLLECTION POINT
- BIN STORAGE AREA
- CYCLE STORAGE SHED
- DRAINAGE EASEMENT
- GAS EASEMENT
- OH ELECTRICITY CABLES AND PYLONS
- TREES RETAINED
- TREES REMOVED

PARCEL 1					
Ref	Type	Parking	Beds	Storey	No
2B.CR2	End	PS	2	2	2
	Mid	PS	2	2	1
TF	End	PS	3	2	8
	Mid	PS	3	2	3
	Det	PS	3	2	6
3B.L1	End	PS	3	2.5	16
	Mid	PS	3	2.5	2
3B.R1	Det	PS	3	2	3
4B.F2	End	PS	4	2.5	2
	End	SG	4	2.5	4
TG	Det	SG	4	2	3
	Det	DG	4	2	1
TP	Det	SG	4	2	2
4B.K1	Det	SG	4	2	3
4B.D1	Det	SG	4	2	4
				Parcel Total	60

Rev	Date	Description	Drawn	Check
A	21.02.24	Layout amended in line with highway consultants drawings. Boundary treatments amended in line with clients comments. Internal highway amended adjacent plot A46.	SD	LM

jrp Architecture Planning Urban Design Landscape

CLIENT:
CREST NICHOLSON

DRAWING NUMBER:
23:5666:10A

PROJECT:
CROSSLEY LANE, HUDDERSFIELD

SCALE @ A1:
1:500

DRAWING:
PARCEL 1 SITE LAYOUT

DRAWN:	DATE:
JP	SEP '24
CHECKED:	**DATE:**
LM	SEP '24

JRP Associates
14 Mariner Court,
Calder Park, Wakefield, WF4 3FL

T 01924 383322
E info@jrpassoc.co.uk
W jrpassoc.co.uk

NORTH

1:500 SCALE

10m 50m

Do not scale off this drawing - Only figured dimensions to be taken from this drawing. Drawings based on Ordnance Survey and/or existing record drawings - Design and Drawing content subject to Site Survey, Structural Survey, Site Investigations, Planning and Statutory Requirements and Approvals.
Authorised reproduction from Ordnance Survey Map with permission of the Controller of Her Majesty's Stationery Office. Crown Copyright reserved.

10 / PARCEL 1 SITE LAYOUT