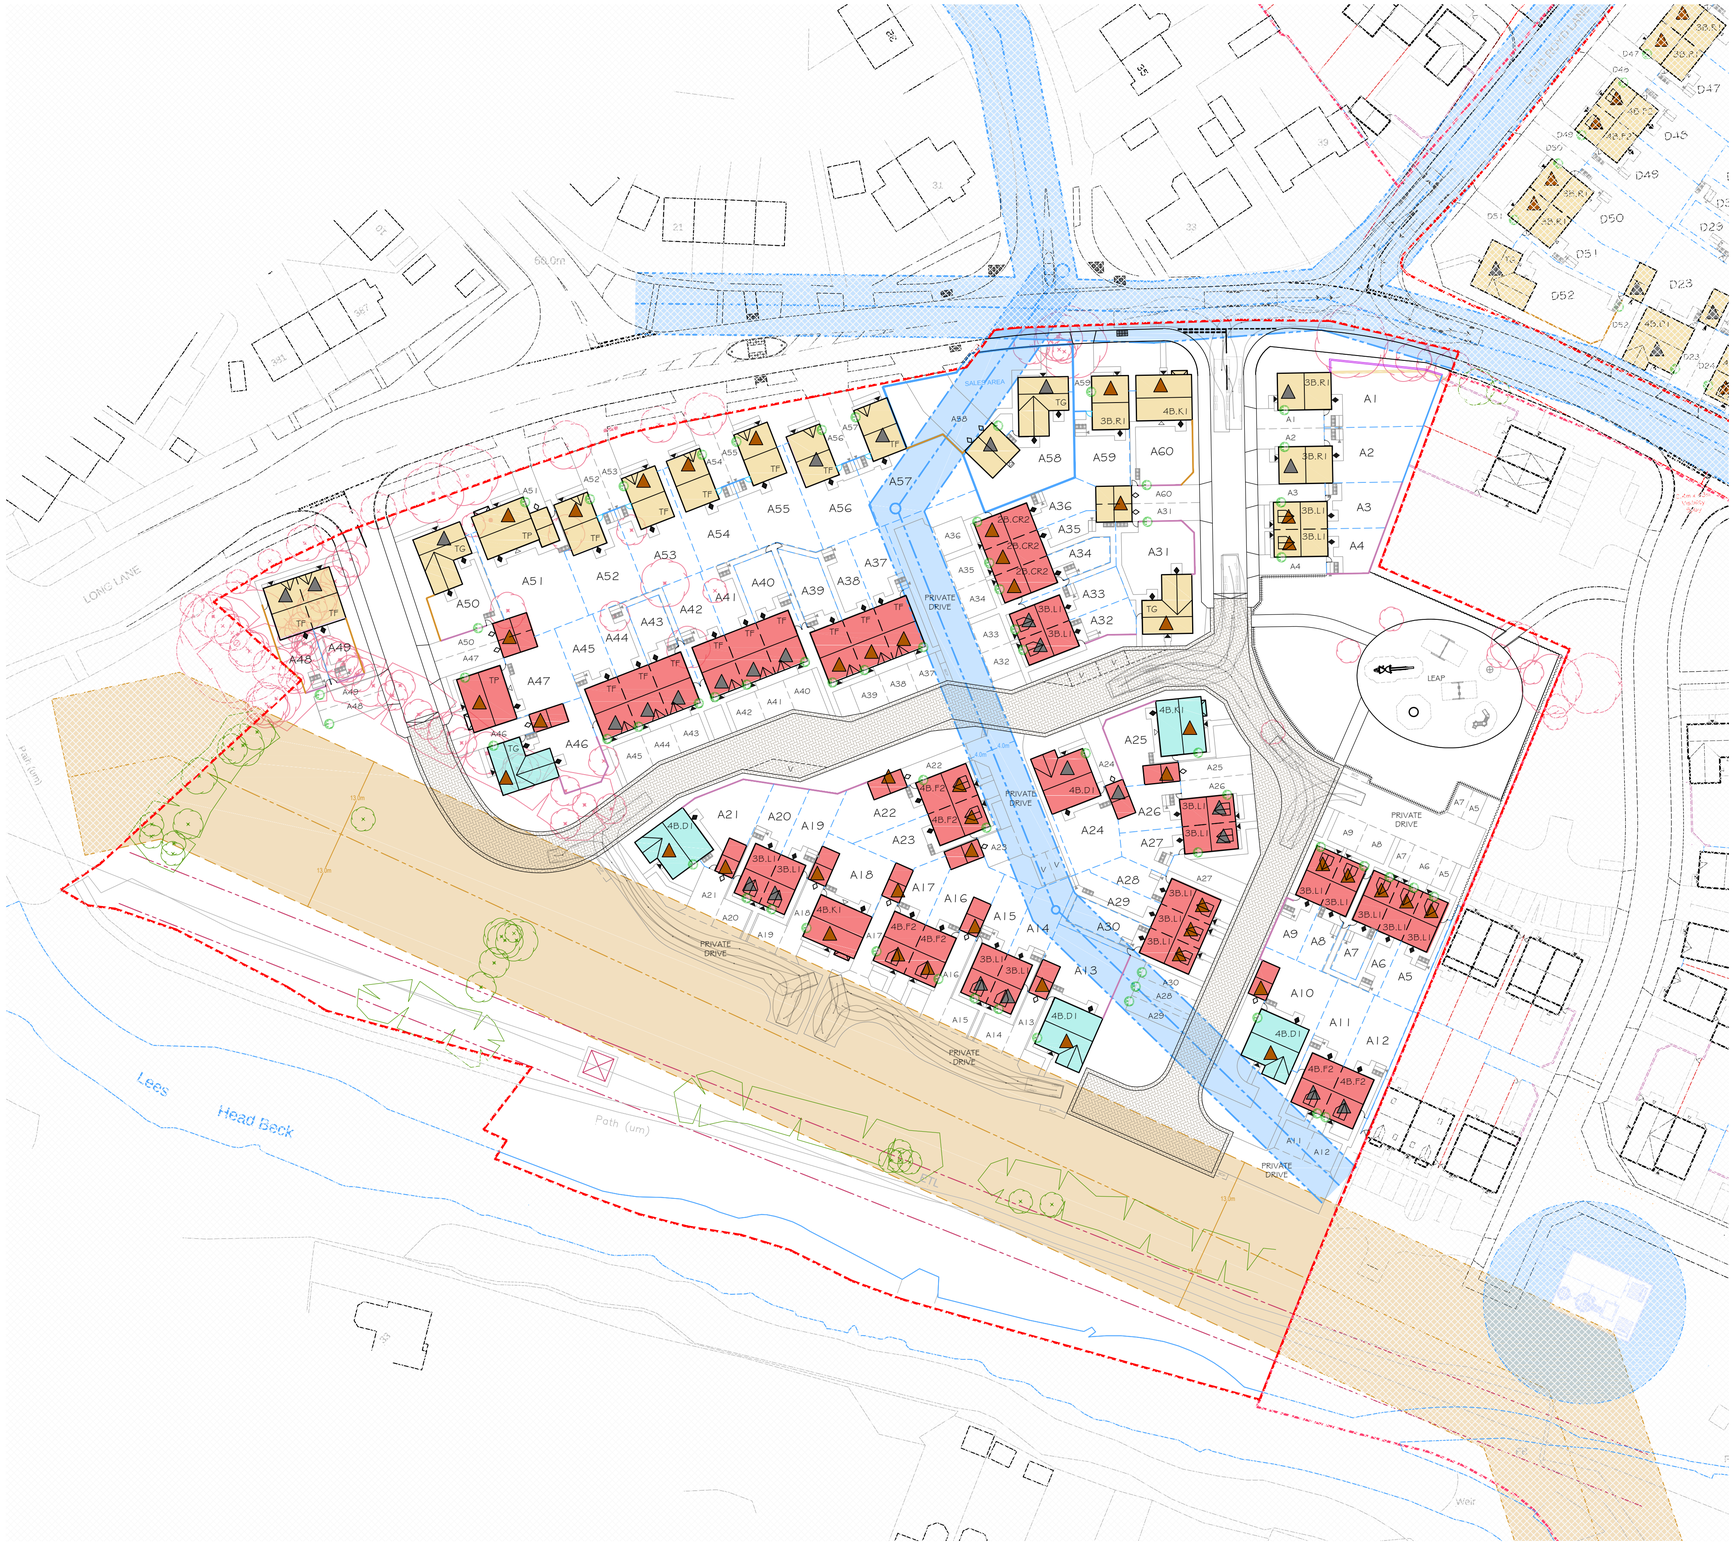

MATERIAL KEY

BUILDING MATERIALS

	PRIMARY MATERIAL	- HANSON VILLAGE SUNGLOW BRICK (OR SIMILAR APPROVED)
	PRIMARY MATERIAL	- EDENHALL DARLSTONE SPLIT BUFF (OR SIMILAR APPROVED)
	PRIMARY MATERIAL SECONDARY MATERIAL	- K-REND SILICONE THIN COAT - COLOUR CORN (OR SIMILAR APPROVED) - HANSON VILLAGE SUNGLOW BRICK (OR SIMILAR APPROVED)

ROOF MATERIAL

	FLAT INTERLOCKING CONCRETE ROOF TILE - COLOUR RUSTIC
	FLAT INTERLOCKING CONCRETE ROOF TILE - COLOUR GREY

BOUNDARY WALL MATERIAL

	EDENHALL DARLSTONE SPLIT BUFF (OR SIMILAR APPROVED)

30 / PARCEL 1 MATERIALS LAYOUT

NORTH

1:500 SCALE

10m 50m

Do not scale off this drawing - Only figured dimensions to be taken from this drawing. Drawings based on Ordnance Survey and/or existing record drawings - Design and Drawing content subject to Site Survey, Structural Survey, Site Investigations, Planning and Statutory Requirements and Approvals.
Authorised reproduction from Ordnance Survey Map with permission of the Controller of Her Majesty's Stationery Office. Crown Copyright reserved.

Rev	Date	Description	Drawn	Check
B	29.09.25	Drawing amended in line with latest site layout rev.	JP	LM
A	21.02.25	Drawing amended in line with latest site layout rev.	SD	LM

jrp Architecture Planning Urban Design Landscape

CLIENT:
CREST NICHOLSON

DRAWING NUMBER:
23:5666:30B

PROJECT:
CROSSLEY LANE, HUDDERSFIELD

SCALE @ A1:
1:500

DRAWING:
PARCEL 1 MATERIALS PLAN

DRAWN: JP **DATE:** SEP '24

CHECKED: LM **DATE:** SEP '24

JRP Associates
14 Mariner Court,
Calder Park, Wakefield, WF4 3FL
T 01924 383322
E info@jrpassoc.co.uk
W jrpassoc.co.uk