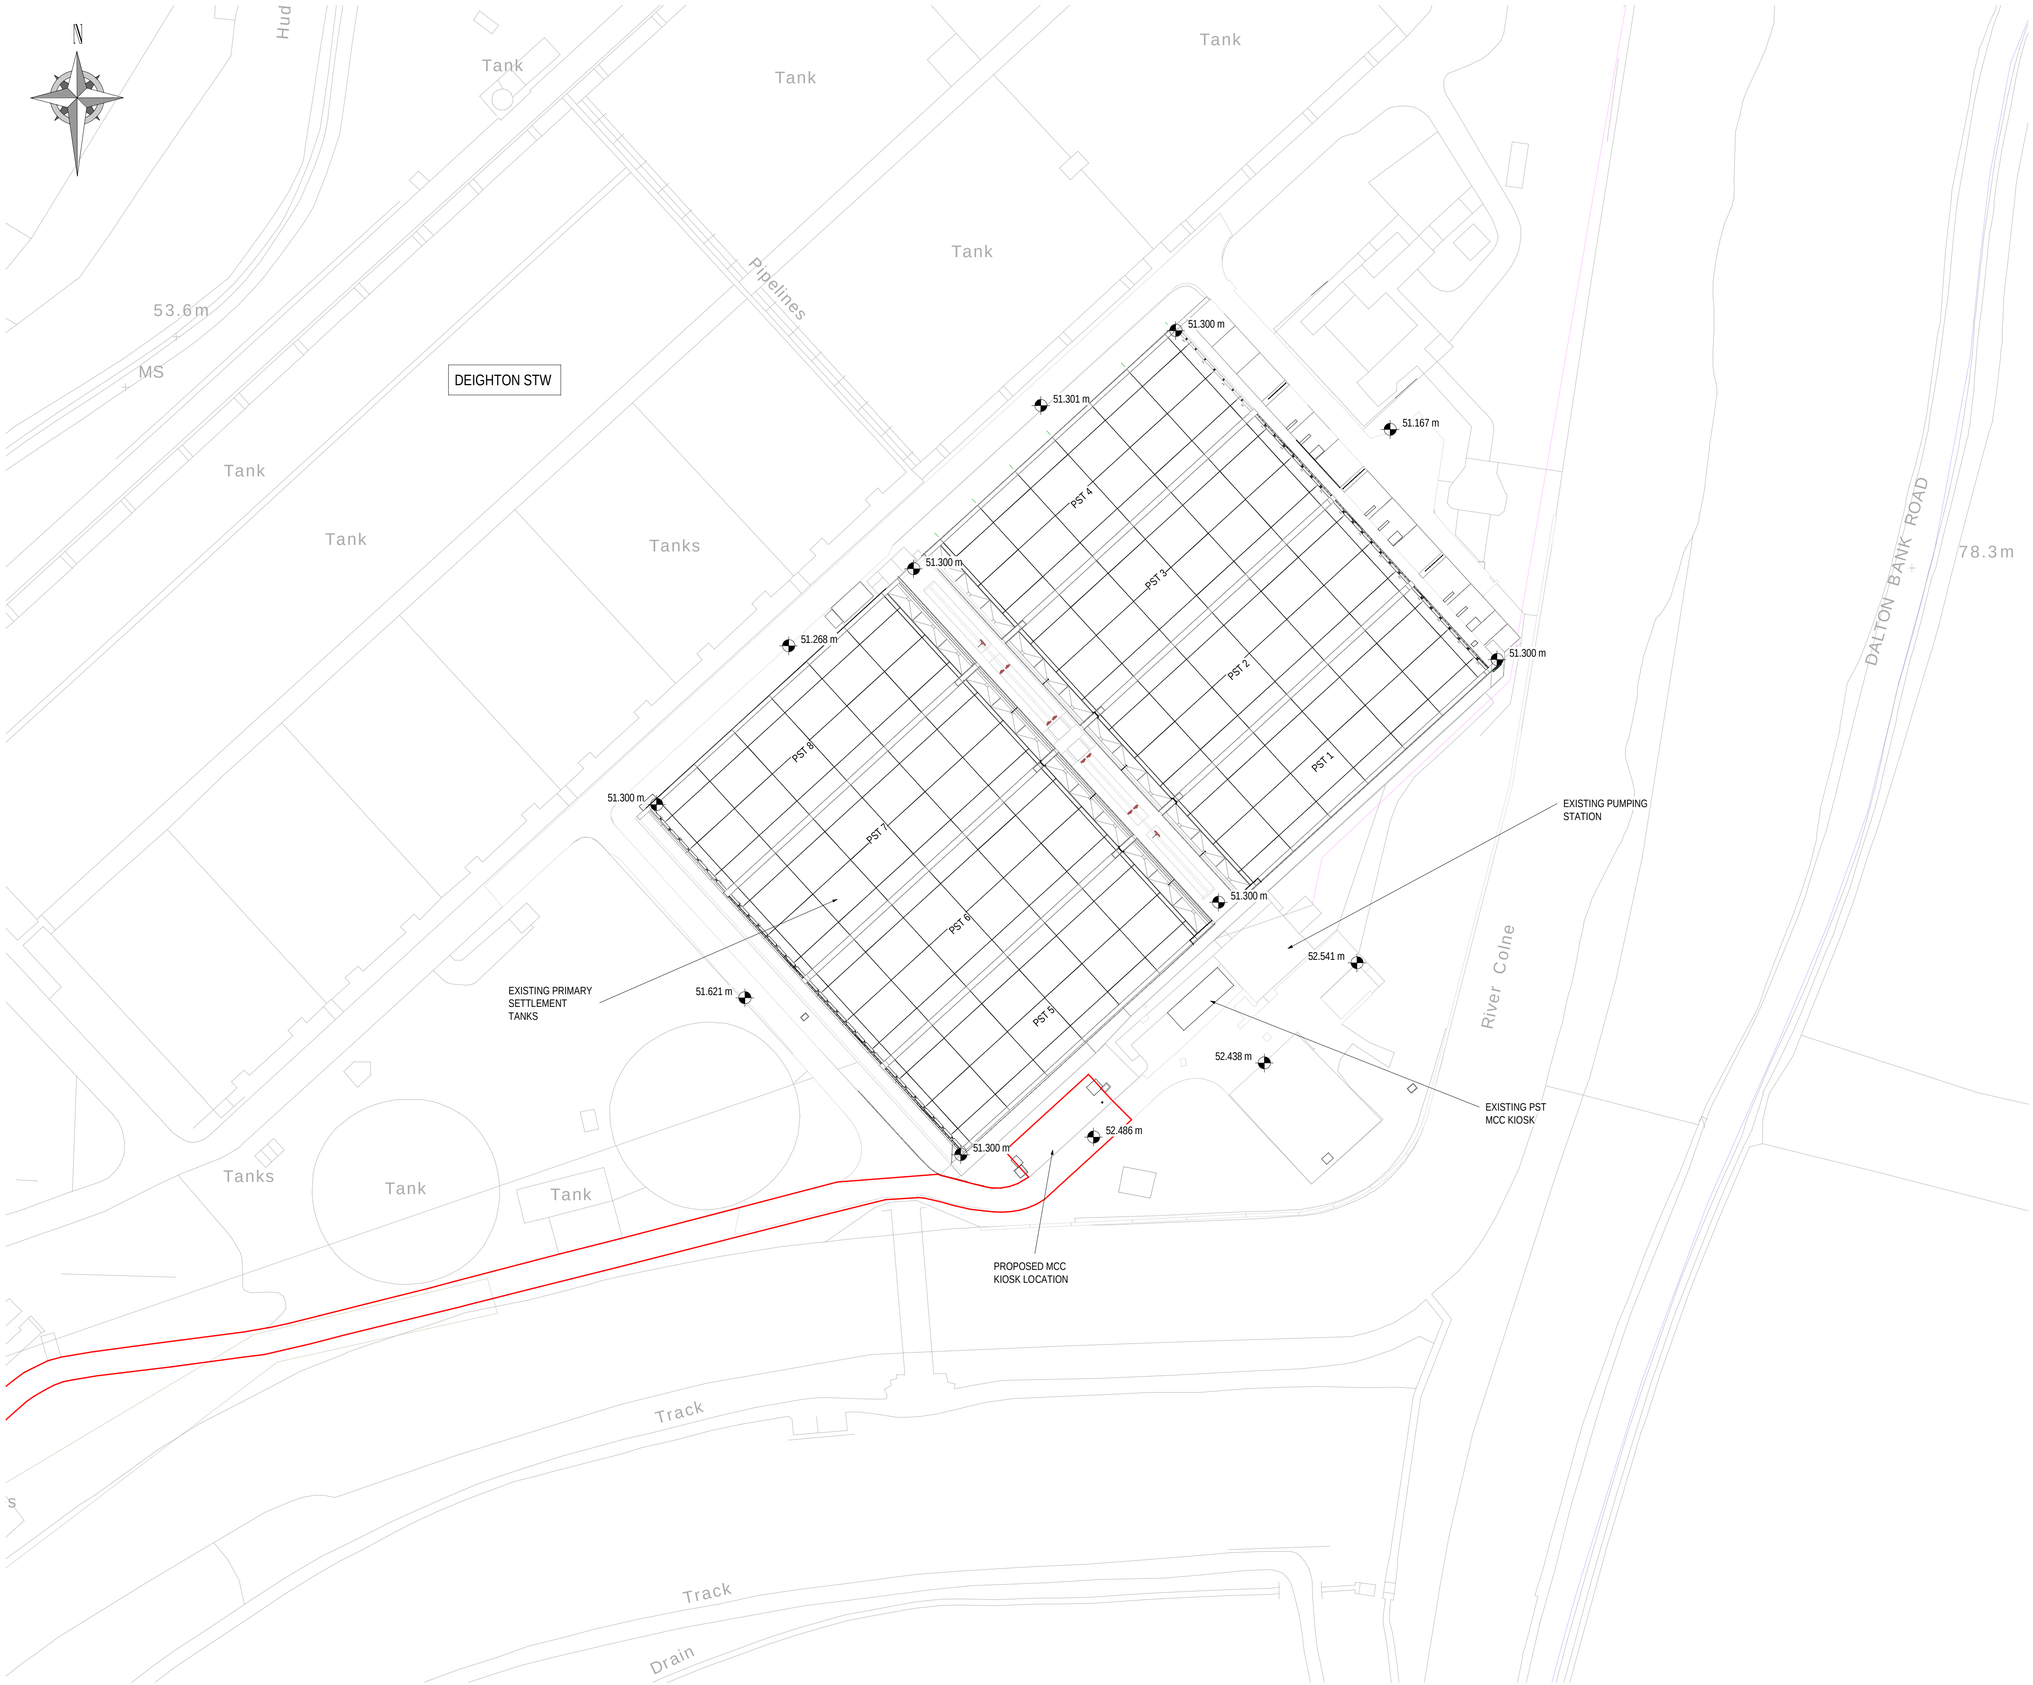

NOTES:

1. THIS DRAWING TO BE READ IN CONJUNCTION WITH ALL RELEVANT DRAWINGS AND TOGETHER WITH THE SPECIFICATIONS.
2. ALL DIMENSIONS ARE SHOWN IN MILLIMETRES (mm), UNLESS NOTED OTHERWISE.
3. ALL LEVELS ARE SHOWN IN METRES (m) AOD, UNLESS NOTED OTHERWISE.

LEGEND

PLANNING RED LINE SITE BOUNDARY (1840m ²)

YORKSHIRE WATER LAND OWNERSHIP

REFERENCE DRAWINGS

HUDDE-MMB-WWT-SED-DR-C-0101	PLANNING - SITE LOCATION PLAN
HUDDE-MMB-WWT-SED-DR-C-0103	PLANNING - PROPOSED SITE PLAN
HUDDE-MMB-WWT-SED-DR-C-0104	PLANNING - PROPOSED KIOSK PLAN AND ELEVATIONS

0 10 20m
SCALE 1:500

File Location: BIM 360://VU09 - Deighton WwTW PST Investigation/HUDDE-MMB-WWT-SED-M3-C-0001.rvt

Status.Rev:	Description:	Drawn:	Check:	App'd:	Output Date:
S1.P02	ISSUED FOR PLANNING	RN	TG	GM	16/05/24
S1.P01	ISSUED FOR PLANNING	RN	TG	GM	28/09/23

Construction Complete Date: 25/11/2025

MMB
MOTT MACDONALD BENTLEY

Mott MacDonald Bentley
Bank House
King Street
Leeds
LS1 1HT
www.mottmacbentley.co.uk

YORKSHIRE WATER ALWAYS CONSIDERS
LIFE SAVING RULES

YorkshireWater

Yorkshire Water Services Ltd
Western House,
Western Way,
Halifax Road,
Bradford,
BD6 2SZ

Framework: AMP 7
Work Stream: COMPLEX MEICA
YW Batch ID / ProjectCode: YW.201455.04
YW Solution ID: 0
Site: DEIGHTON STW
OS Grid Reference: 417092 , 419235
DAZ or DMA References: 283
Drawing Title: PLANNING - EXISTING SITE PLAN
Original Design / OEM Reference: -
Size: A1
Scale: 1 : 500
Status Description: NOT FOR CONSTRUCTION
Status: S1
Revision: P02
Drawing Number: HUDDE MMB WWT SED DR C 0102

© Mott MacDonald Bentley Limited

This document should not be relied on or used in circumstances other than those for which it was originally prepared and for which Mott MacDonald Bentley Ltd was commissioned.
Mott MacDonald Bentley Ltd accepts no responsibility for this document to any other party other than the person by whom it was commissioned.

OS Copyright License No. 100022432