IF IN ANY DOUBT PLEASE ASK THE ARCHITECT FOR CLARIFICATION.

DO NOT SCALE FROM DRAWING. ALL DIMENSIONS TO BE CHECKED ON SITE

THE COPYRIGHT FOR THESE DRAWINGS REMAINS THE PROPERTY OF THE ARCHITECT. THEY MUST NOT BE REPRODUCED IN ANY WAY WITHOUT THE ARCHITECTS PRIOR WRITTEN CONSENT.

NORTH ELEVATION

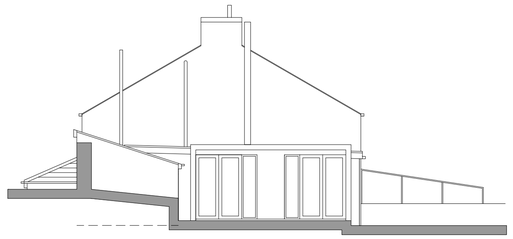

WEST ELEVATION

SOUTH ELEVATION
1:100

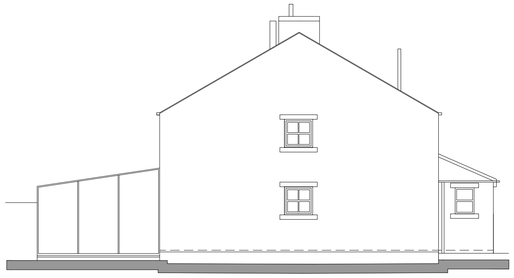

EAST ELEVATION

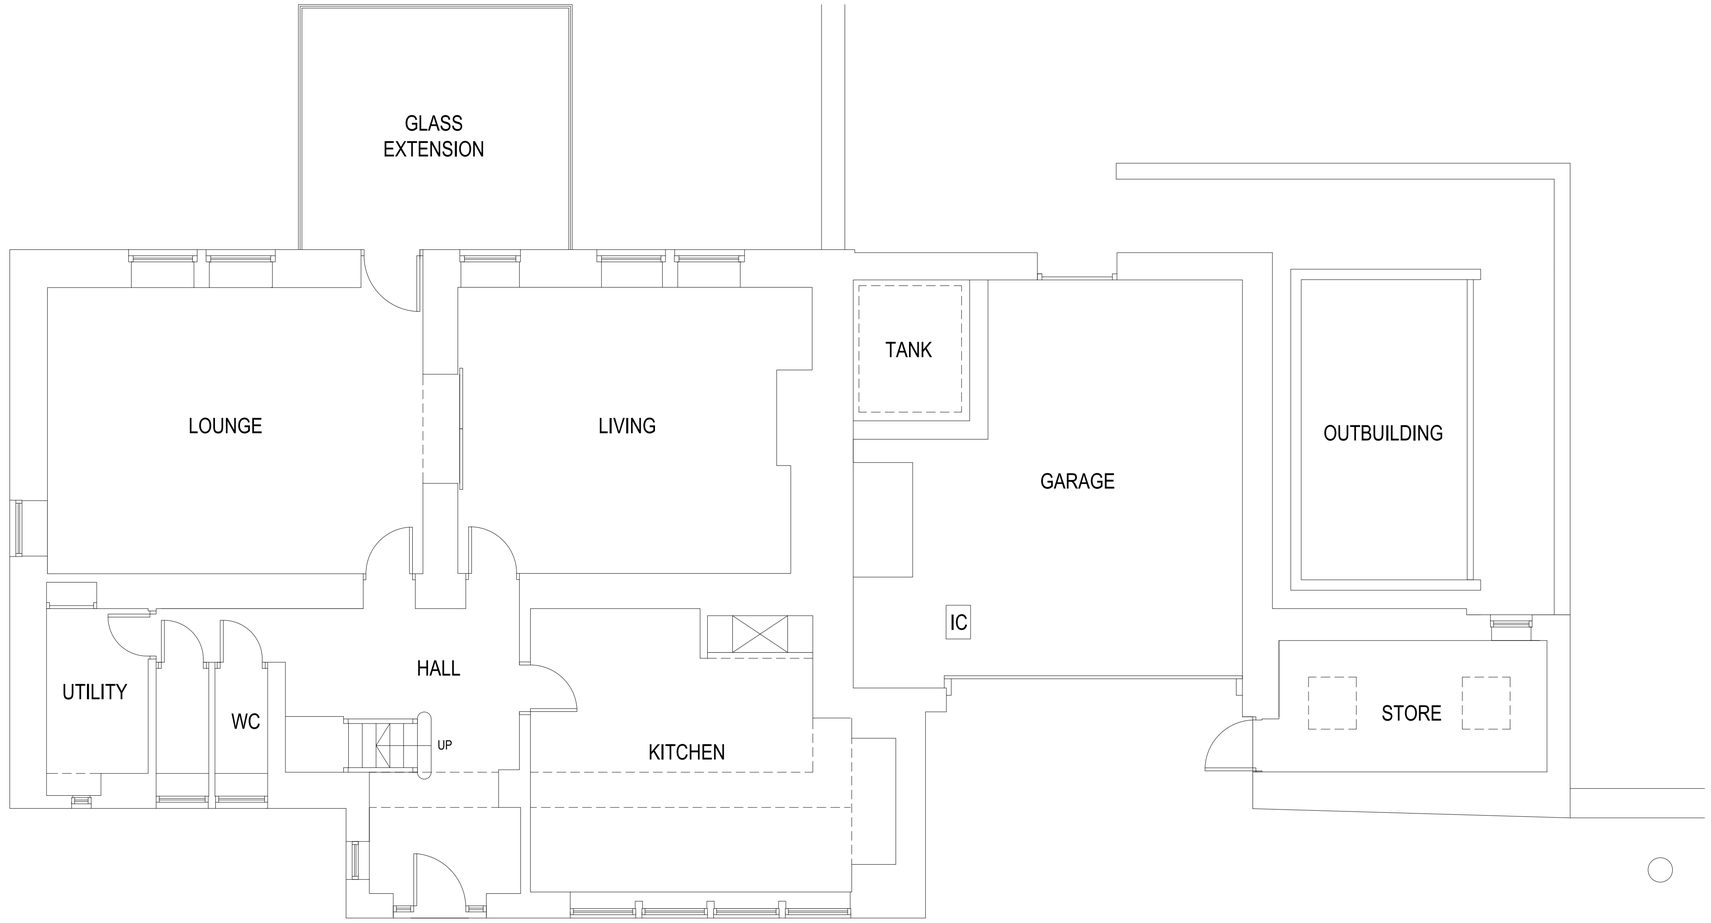


GROUND FLOOR PLAN 1:50

northern design
partnership

Chartered Architects
The Chapel, Millmoor Road,
Meltham, Holmfirth, HD9 5JU

www.northerndesignpartnership.co.uk
Instagram: @northerndesignp
Telephone: (01484) 854848

| | |
|---|---|
| client | DAVID STAFFORD |
| project | PROPOSED EXTENSION TO<br>KNOWLE HOUSE<br>KNOWLE TOP<br>MELTHAM, HOLMFIRTH<br>HD9 4DT |
| drawing | EXISTING PLANS AND ELEVATIONS |

| revision | notes | date | drawn |
|---|---|---|---|
| - | - | - | - |
| | | | |
| | | | |
| | | | |
| | | | |
| | | | |
| scale : | 1:50 AT A1 | 06.24 | MG |

| project no. | drawing no. | revision |
|---|---|---|
| 2357 | 01 | |