





LOCATION PLAN 1:1250

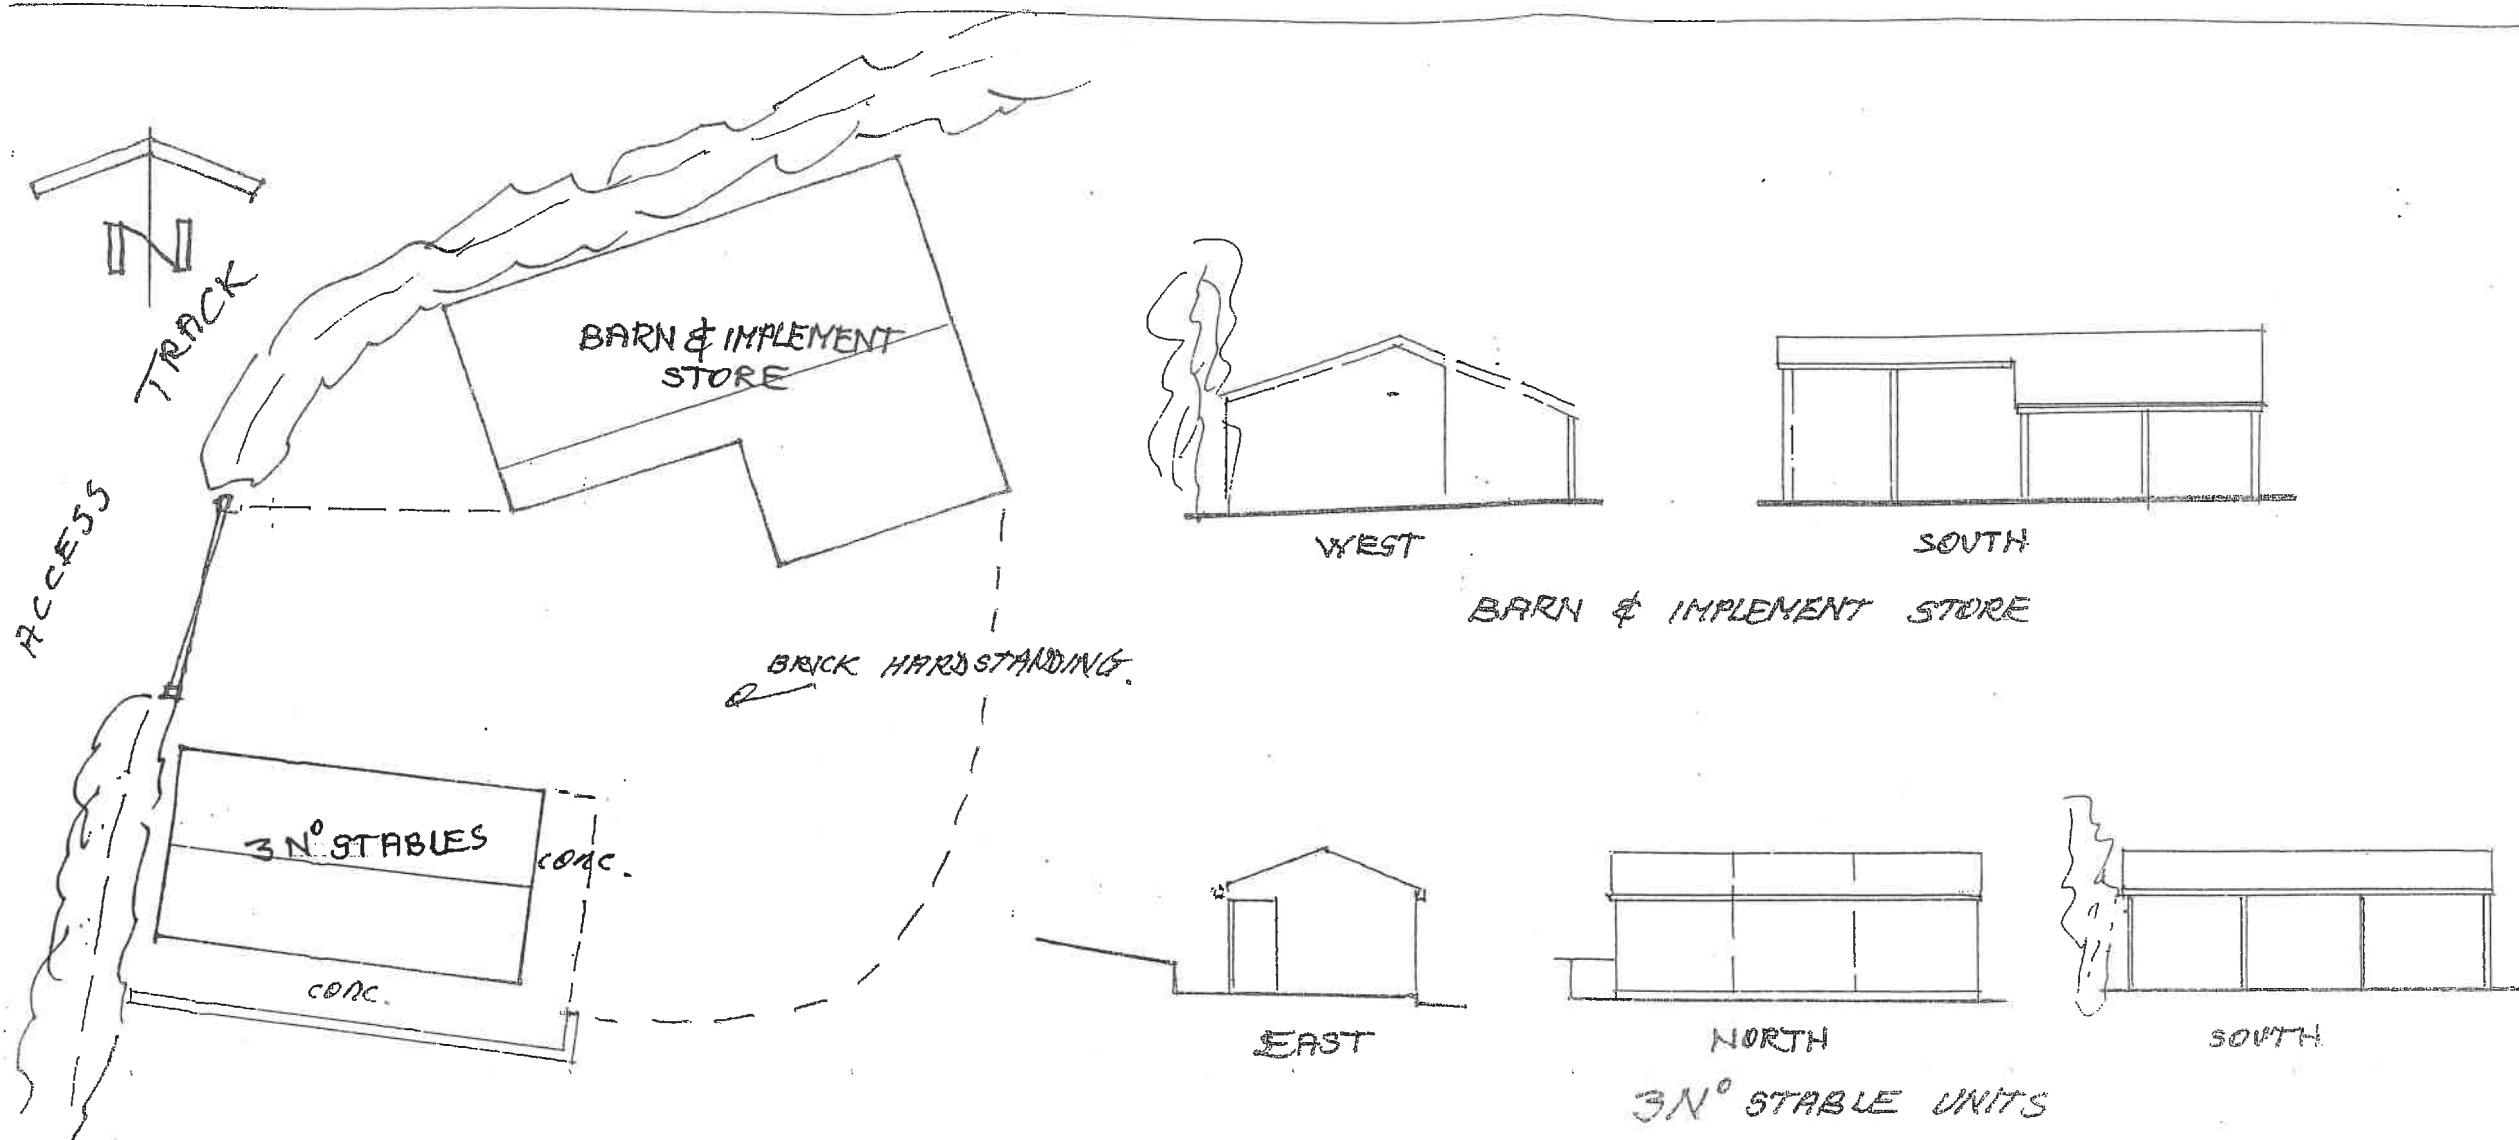

EXISTING SITE &
LOCATION PLANS

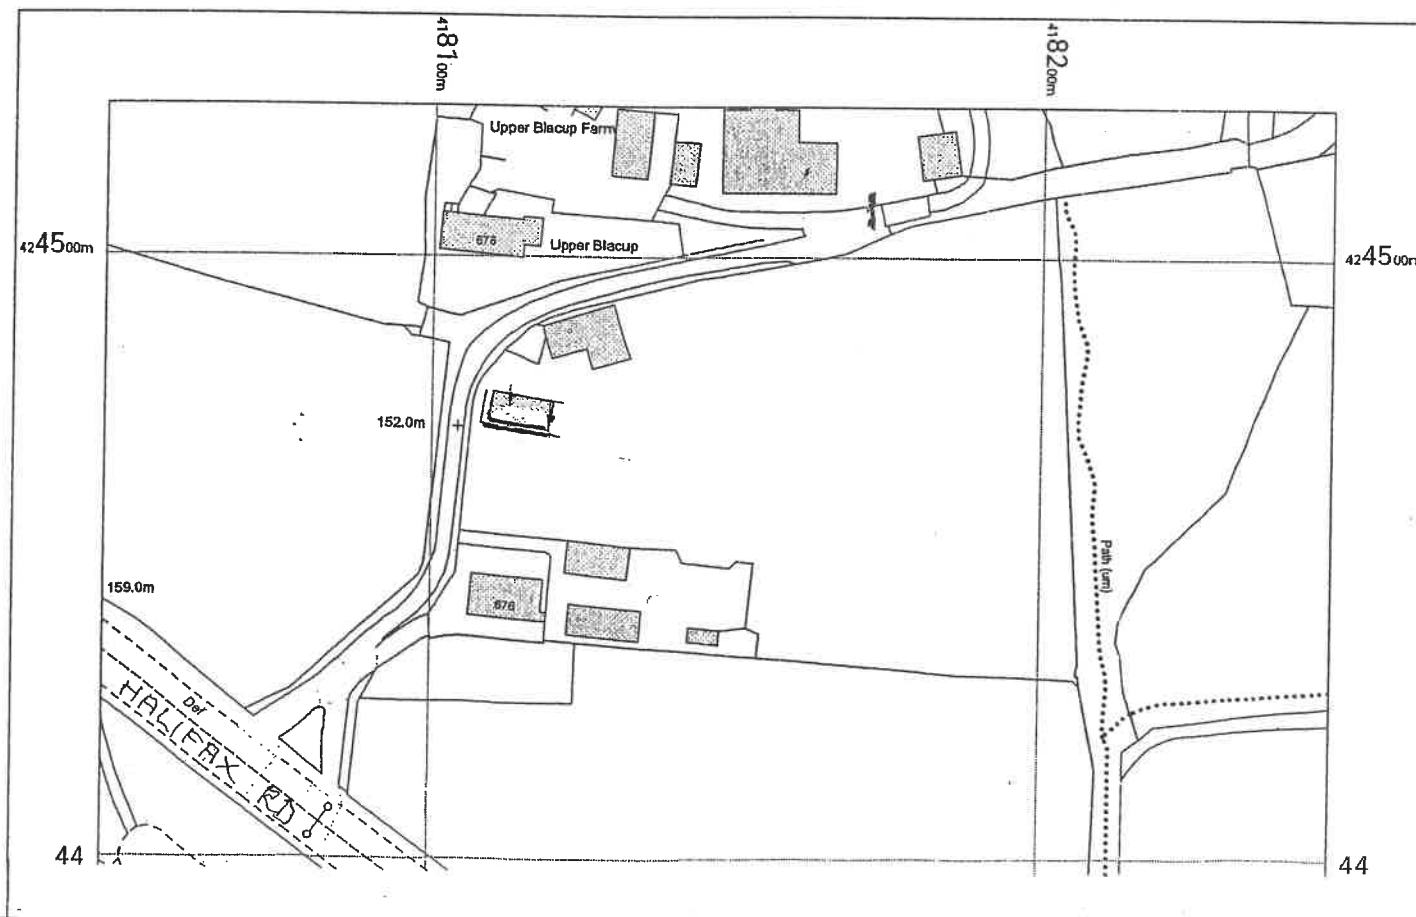

J.A. OLDROYD & SONS LTD

THE BARN, 3 PRIMROSE LANE
HIGHTOWN, LIVERSEDGE
WEST YORKSHIRE, WF15 6NS
TEL : 01274 865127
email: mr.oldroyd@yahoo.co.uk

Client

MR TIM PAGE

Address

676 HALIFAX RD
HIGHTOWN
LIVERSEDGE
WF15 6HL

Drawing Title

PROPOSED AGRICULTURAL
BUILDING
SITE & LOCATION PLAN

scale 1:200 1:1250

date AUG. 24 drawn by

Drg No 24/96/A

Rev