STEPHEN WELCER.
Architectural Tecnician and Surveyor.
217, Wakefield Road.
Normanton.
Wakefield.
WF6 1BP.
West Yorkshire.

Tel. 01924 890012.
Mob. 07989 964611.
e-mail. stevewelcer@btinternet.com.

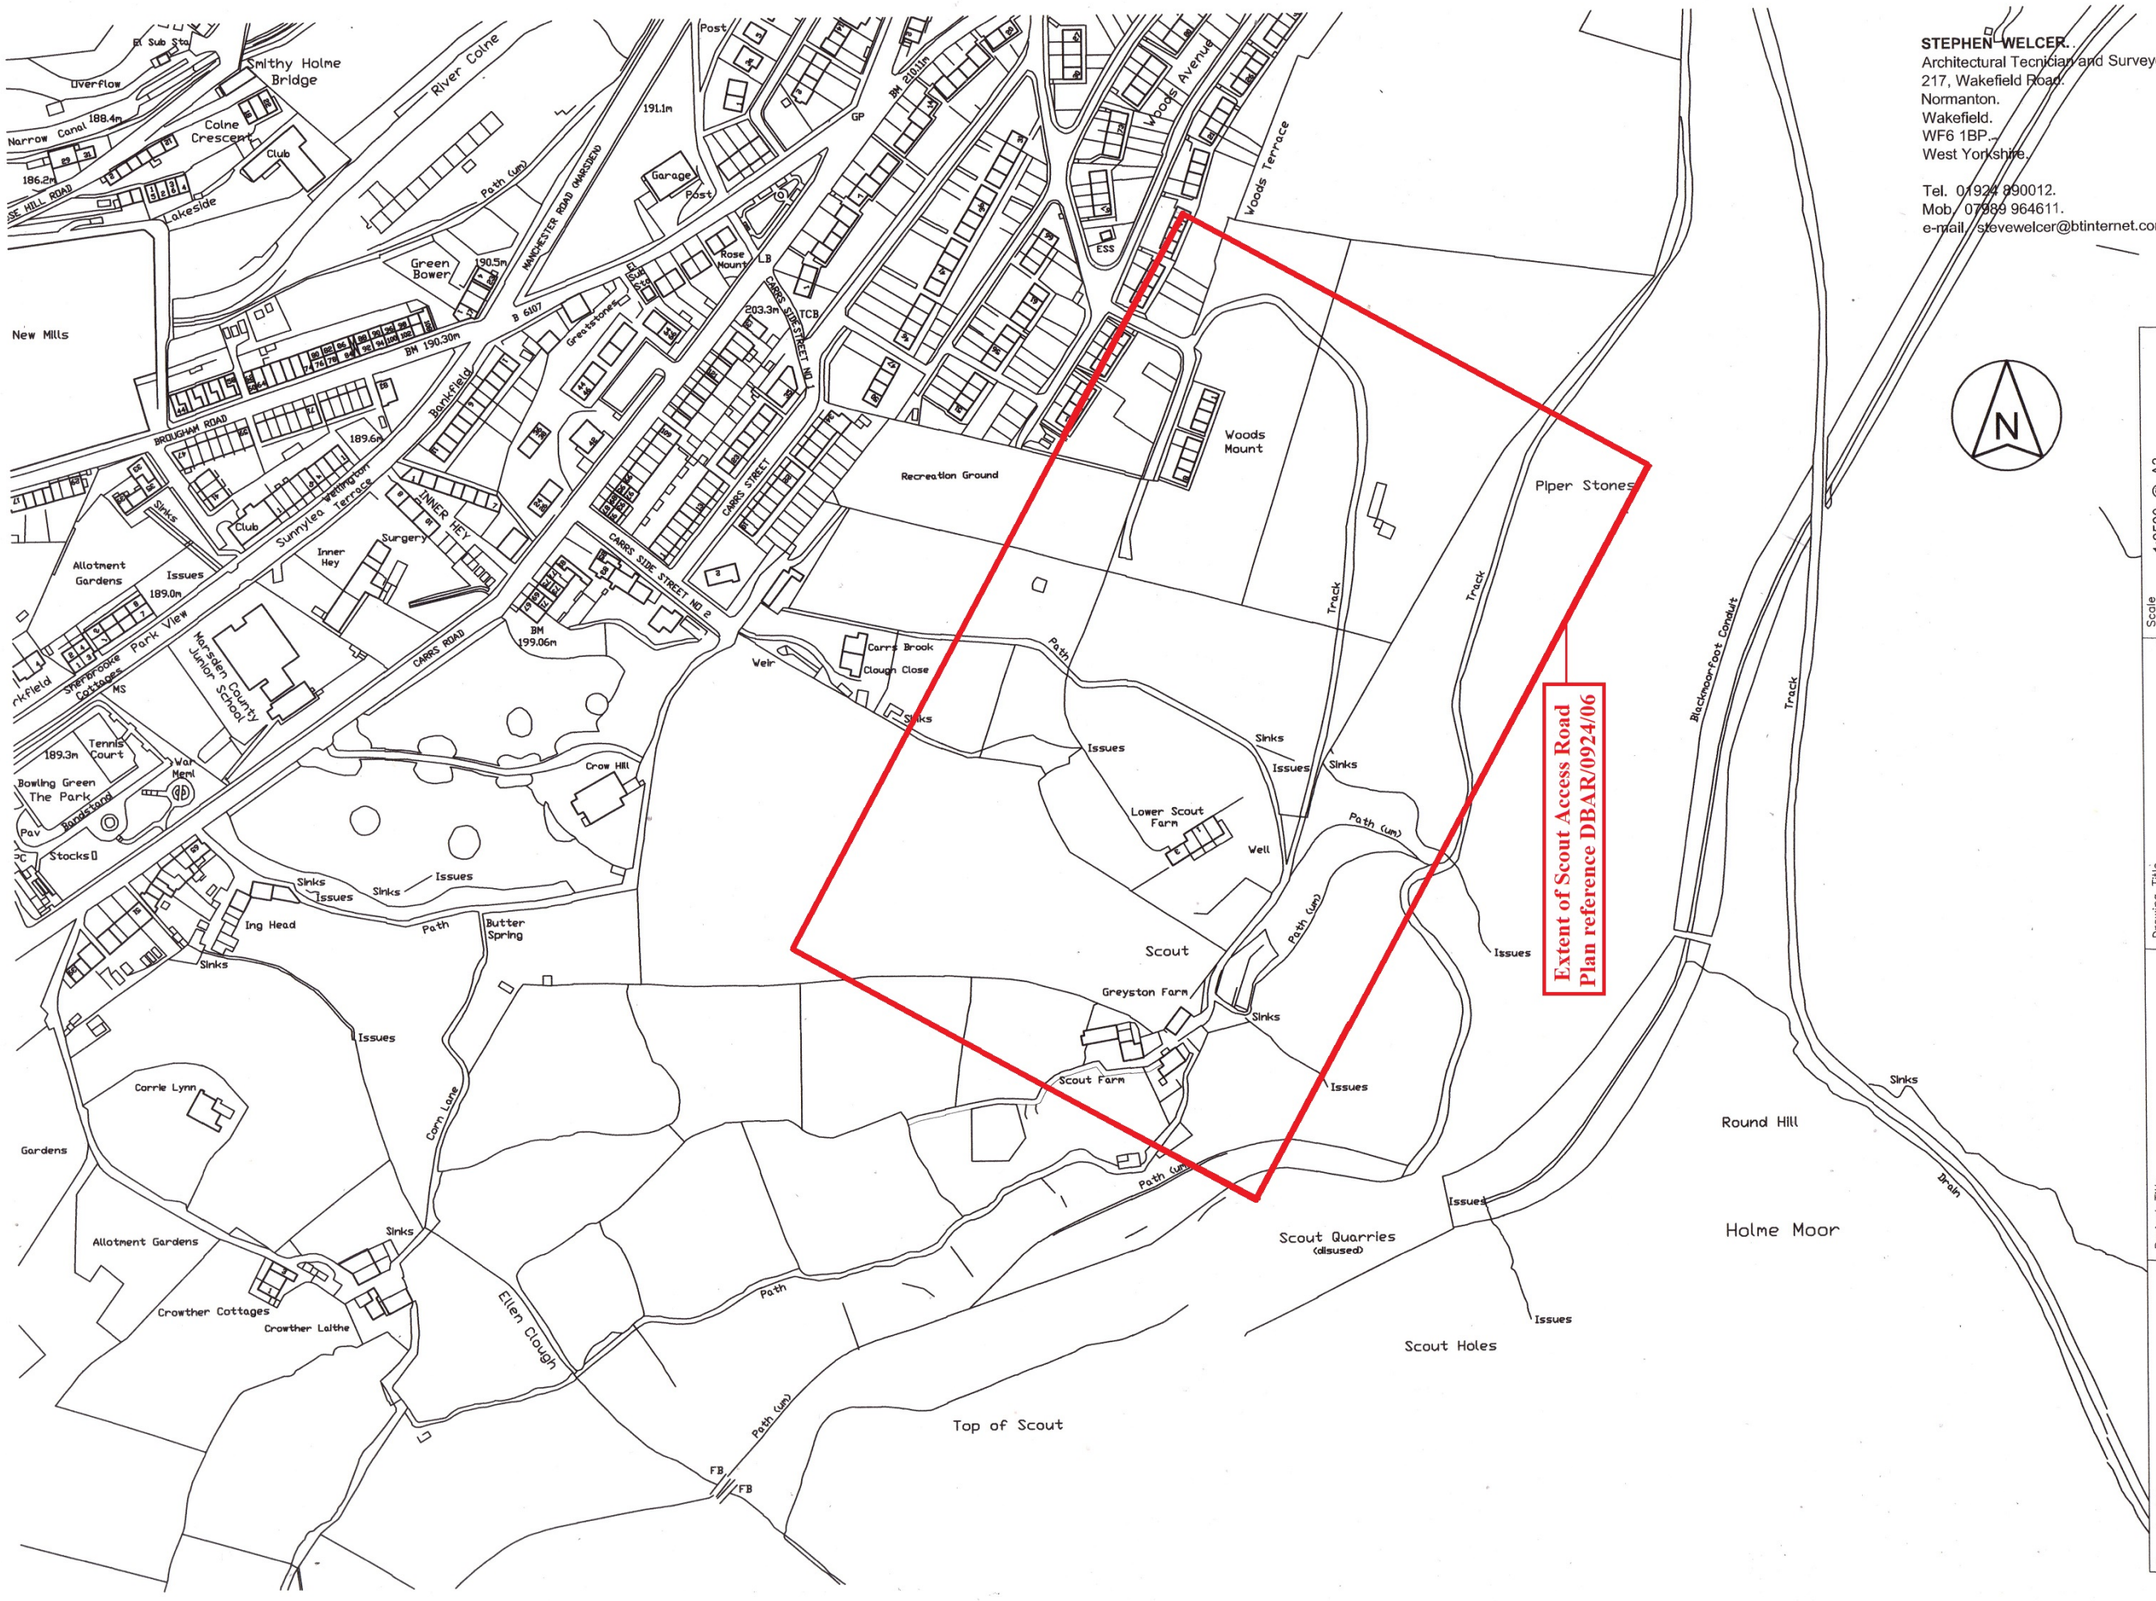

Scale	1:2500 @ A3.
Date	
Drawn by	Checked by -
Drawing no.	Revision -

Drawing Title
Access Road Location Plan

Project Title
Development at Scout
Marsden
HD7 6LD

Property Address
Scout
Marsden
HD7 6LD