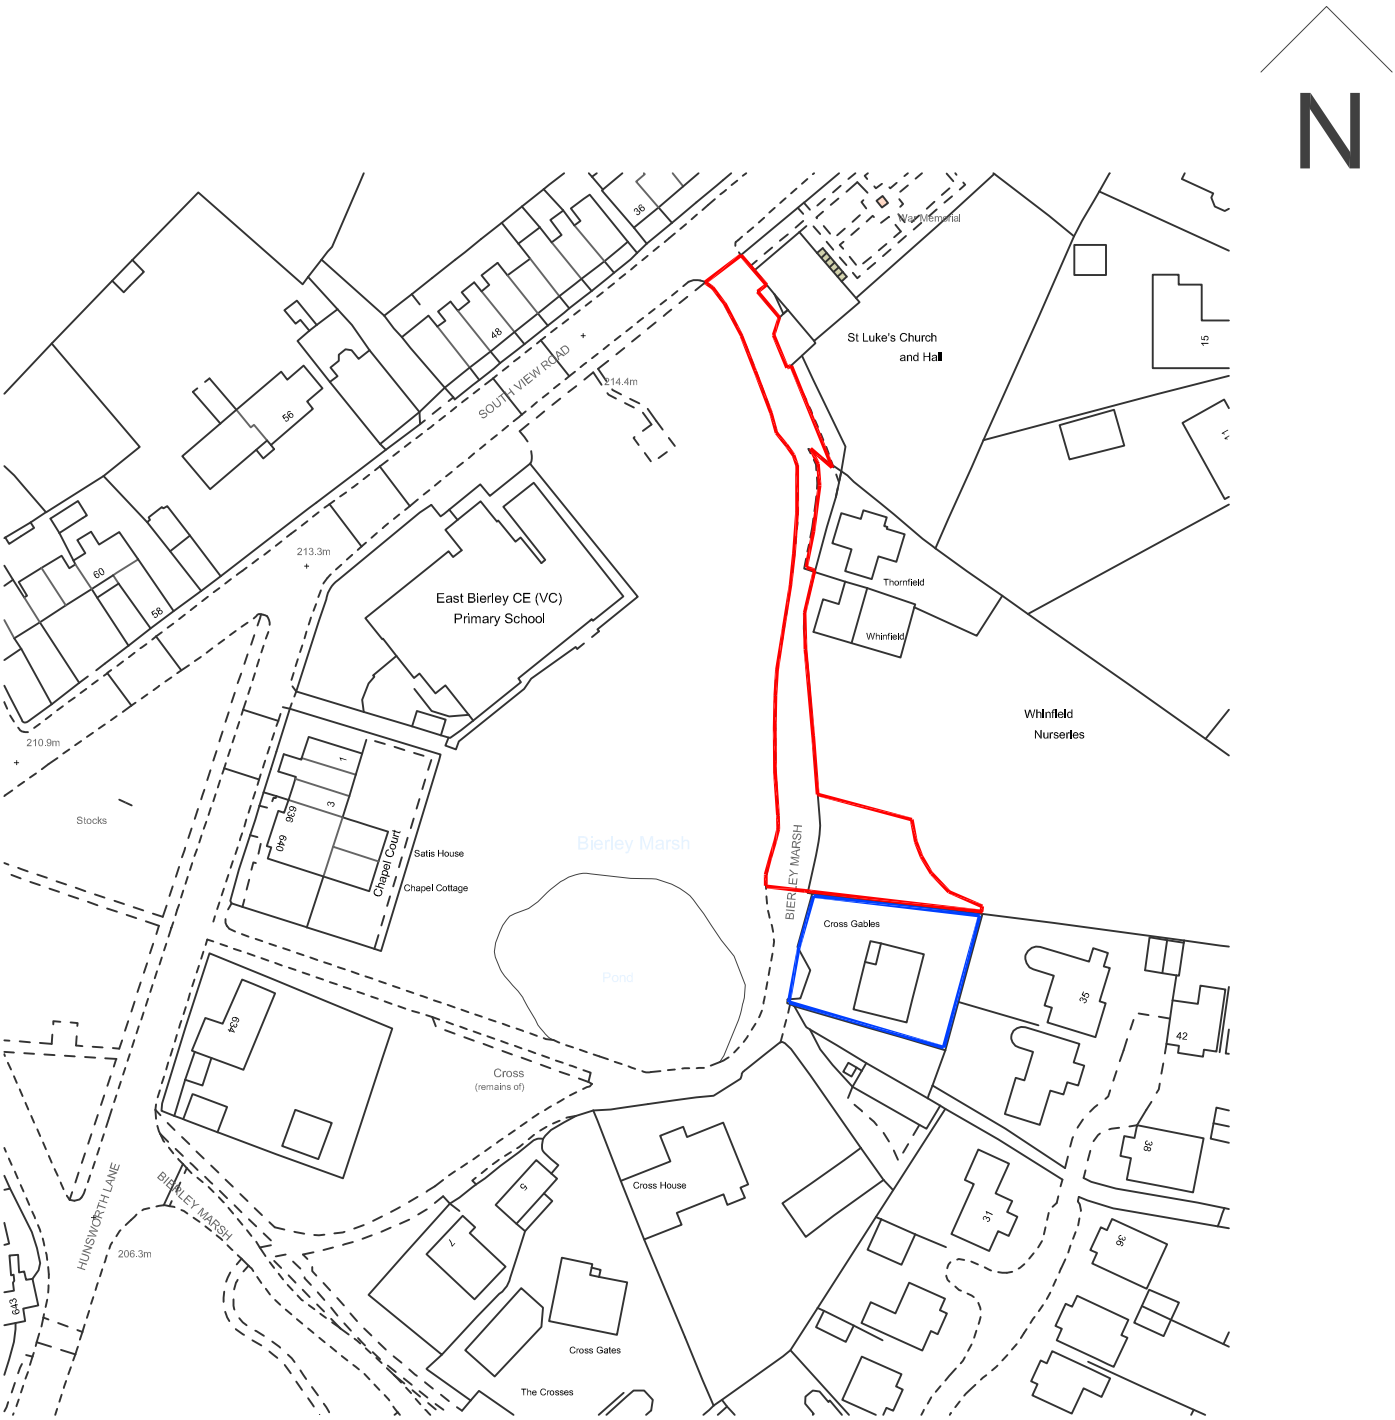

client name	project number	plot date
Mr and Mrs Owens	24/113	25/09/24
		scale 1:1250 @A4

project

Triple Garage at Cross Gables, Bierley Marsh, East Bierley, Bradford BD4 6PL.

drawing

Location Plan

drawing number	rev	issue status
101	B	planning submission

This drawing is to be read in conjunction with all related drawings. All dimensions must be checked and verified on site before commencing any work or producing shop drawings. The originator should be notified immediately of any discrepancy.

site area 854 m2 9193 sq ft

Rev	Description	Date	Dr by	App by

original by	date created	approved by
jszn	25/09/24	npj

nj-ARCHITECTS

10 Castle Yard, Ilkley, LS29 9DT
T: 01943 608311
E: info@nj-architects.co.uk
W: www.nj-architects.co.uk

RIBA Chartered Practice