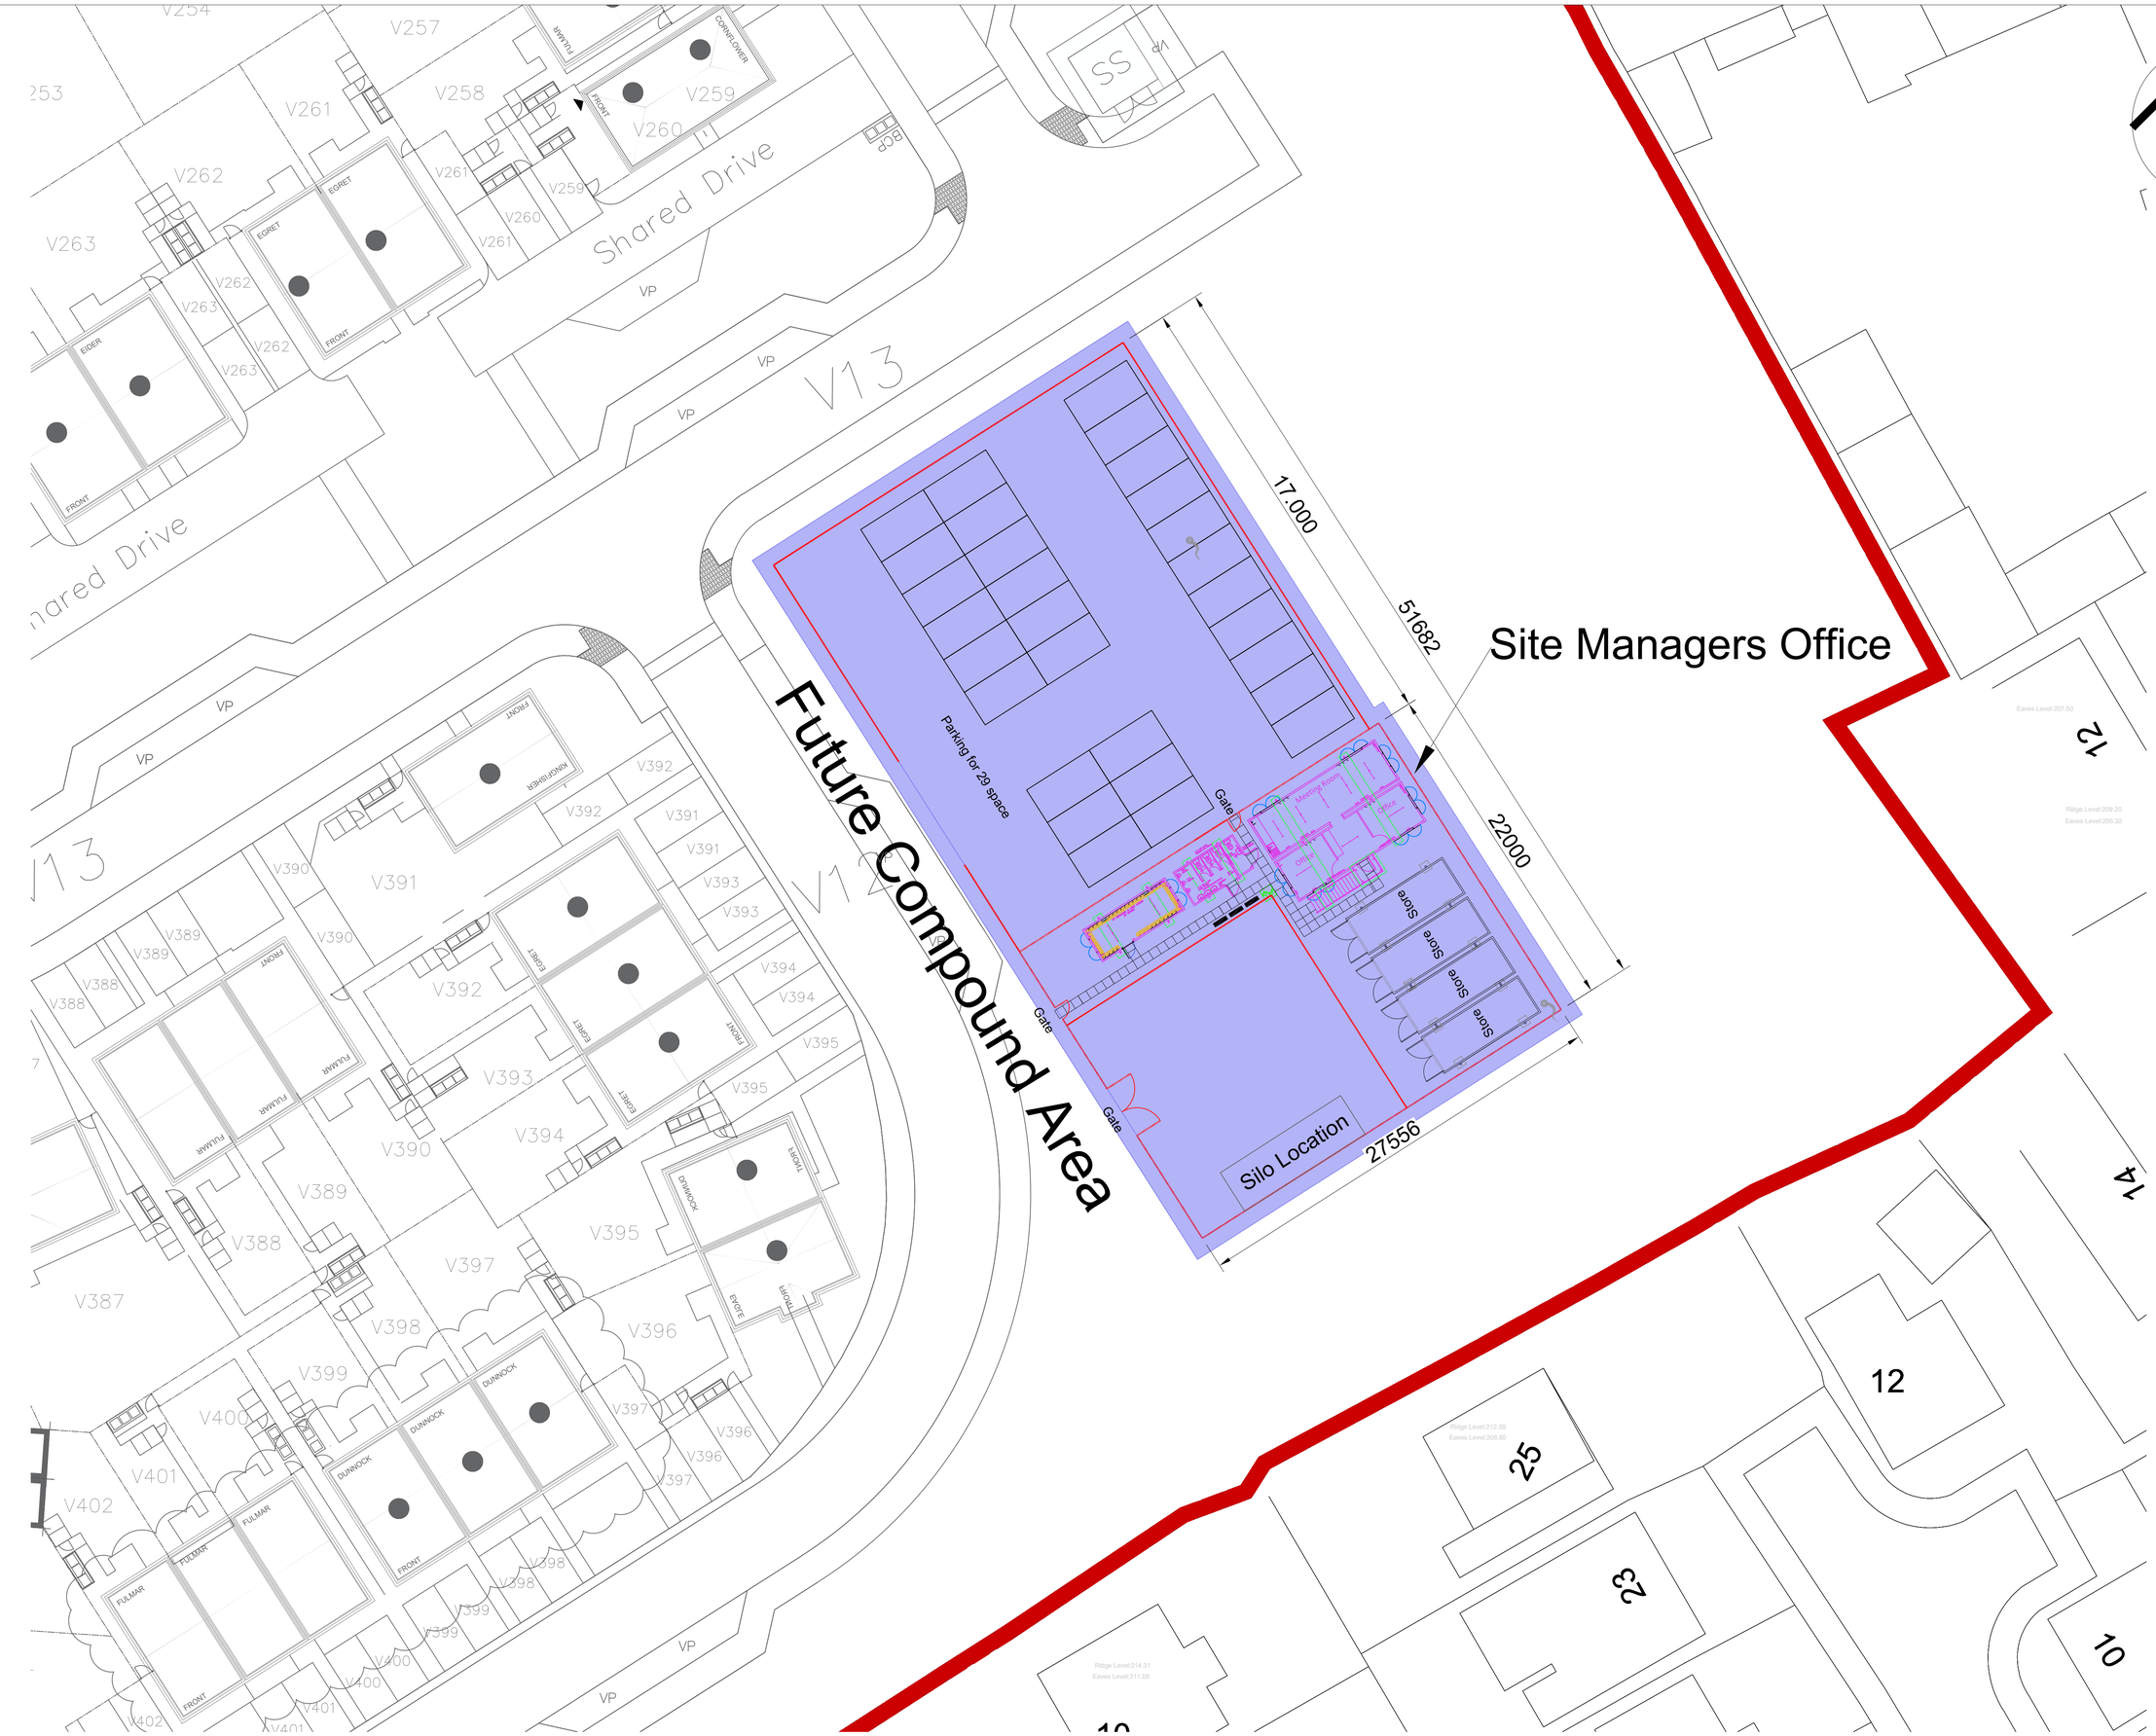

0 1 2 3 4 5 10 m
SCALE BAR 1:200

Site setup 3 Key:

- Phase Two Compound Area
- Wheel wash (as per site setup 2 location)

COUNTRYSIDE
Places People Love

Countryside Partnerships PLC
Yorkshire
1 Red Hall Ave
Wakefield, WF1 2UL

site: **Blackmoorfoot Road, Huddersfield**

title: **Compound Layout Site Setup 3**

scale: @A1	1:200	drawn by:	JP
date:	15.04.2025	checked:	DB

drawing no: **VWY-CL-02**

revision: -

Certificate Number 10002
ISO 9001
ISO 14001

© This drawing is copyright of Countryside Partnerships PLC and must not be copied or reproduced in whole or in part, nor used in conjunction with any project without Countryside's written consent.

DRAWING_LOCATION