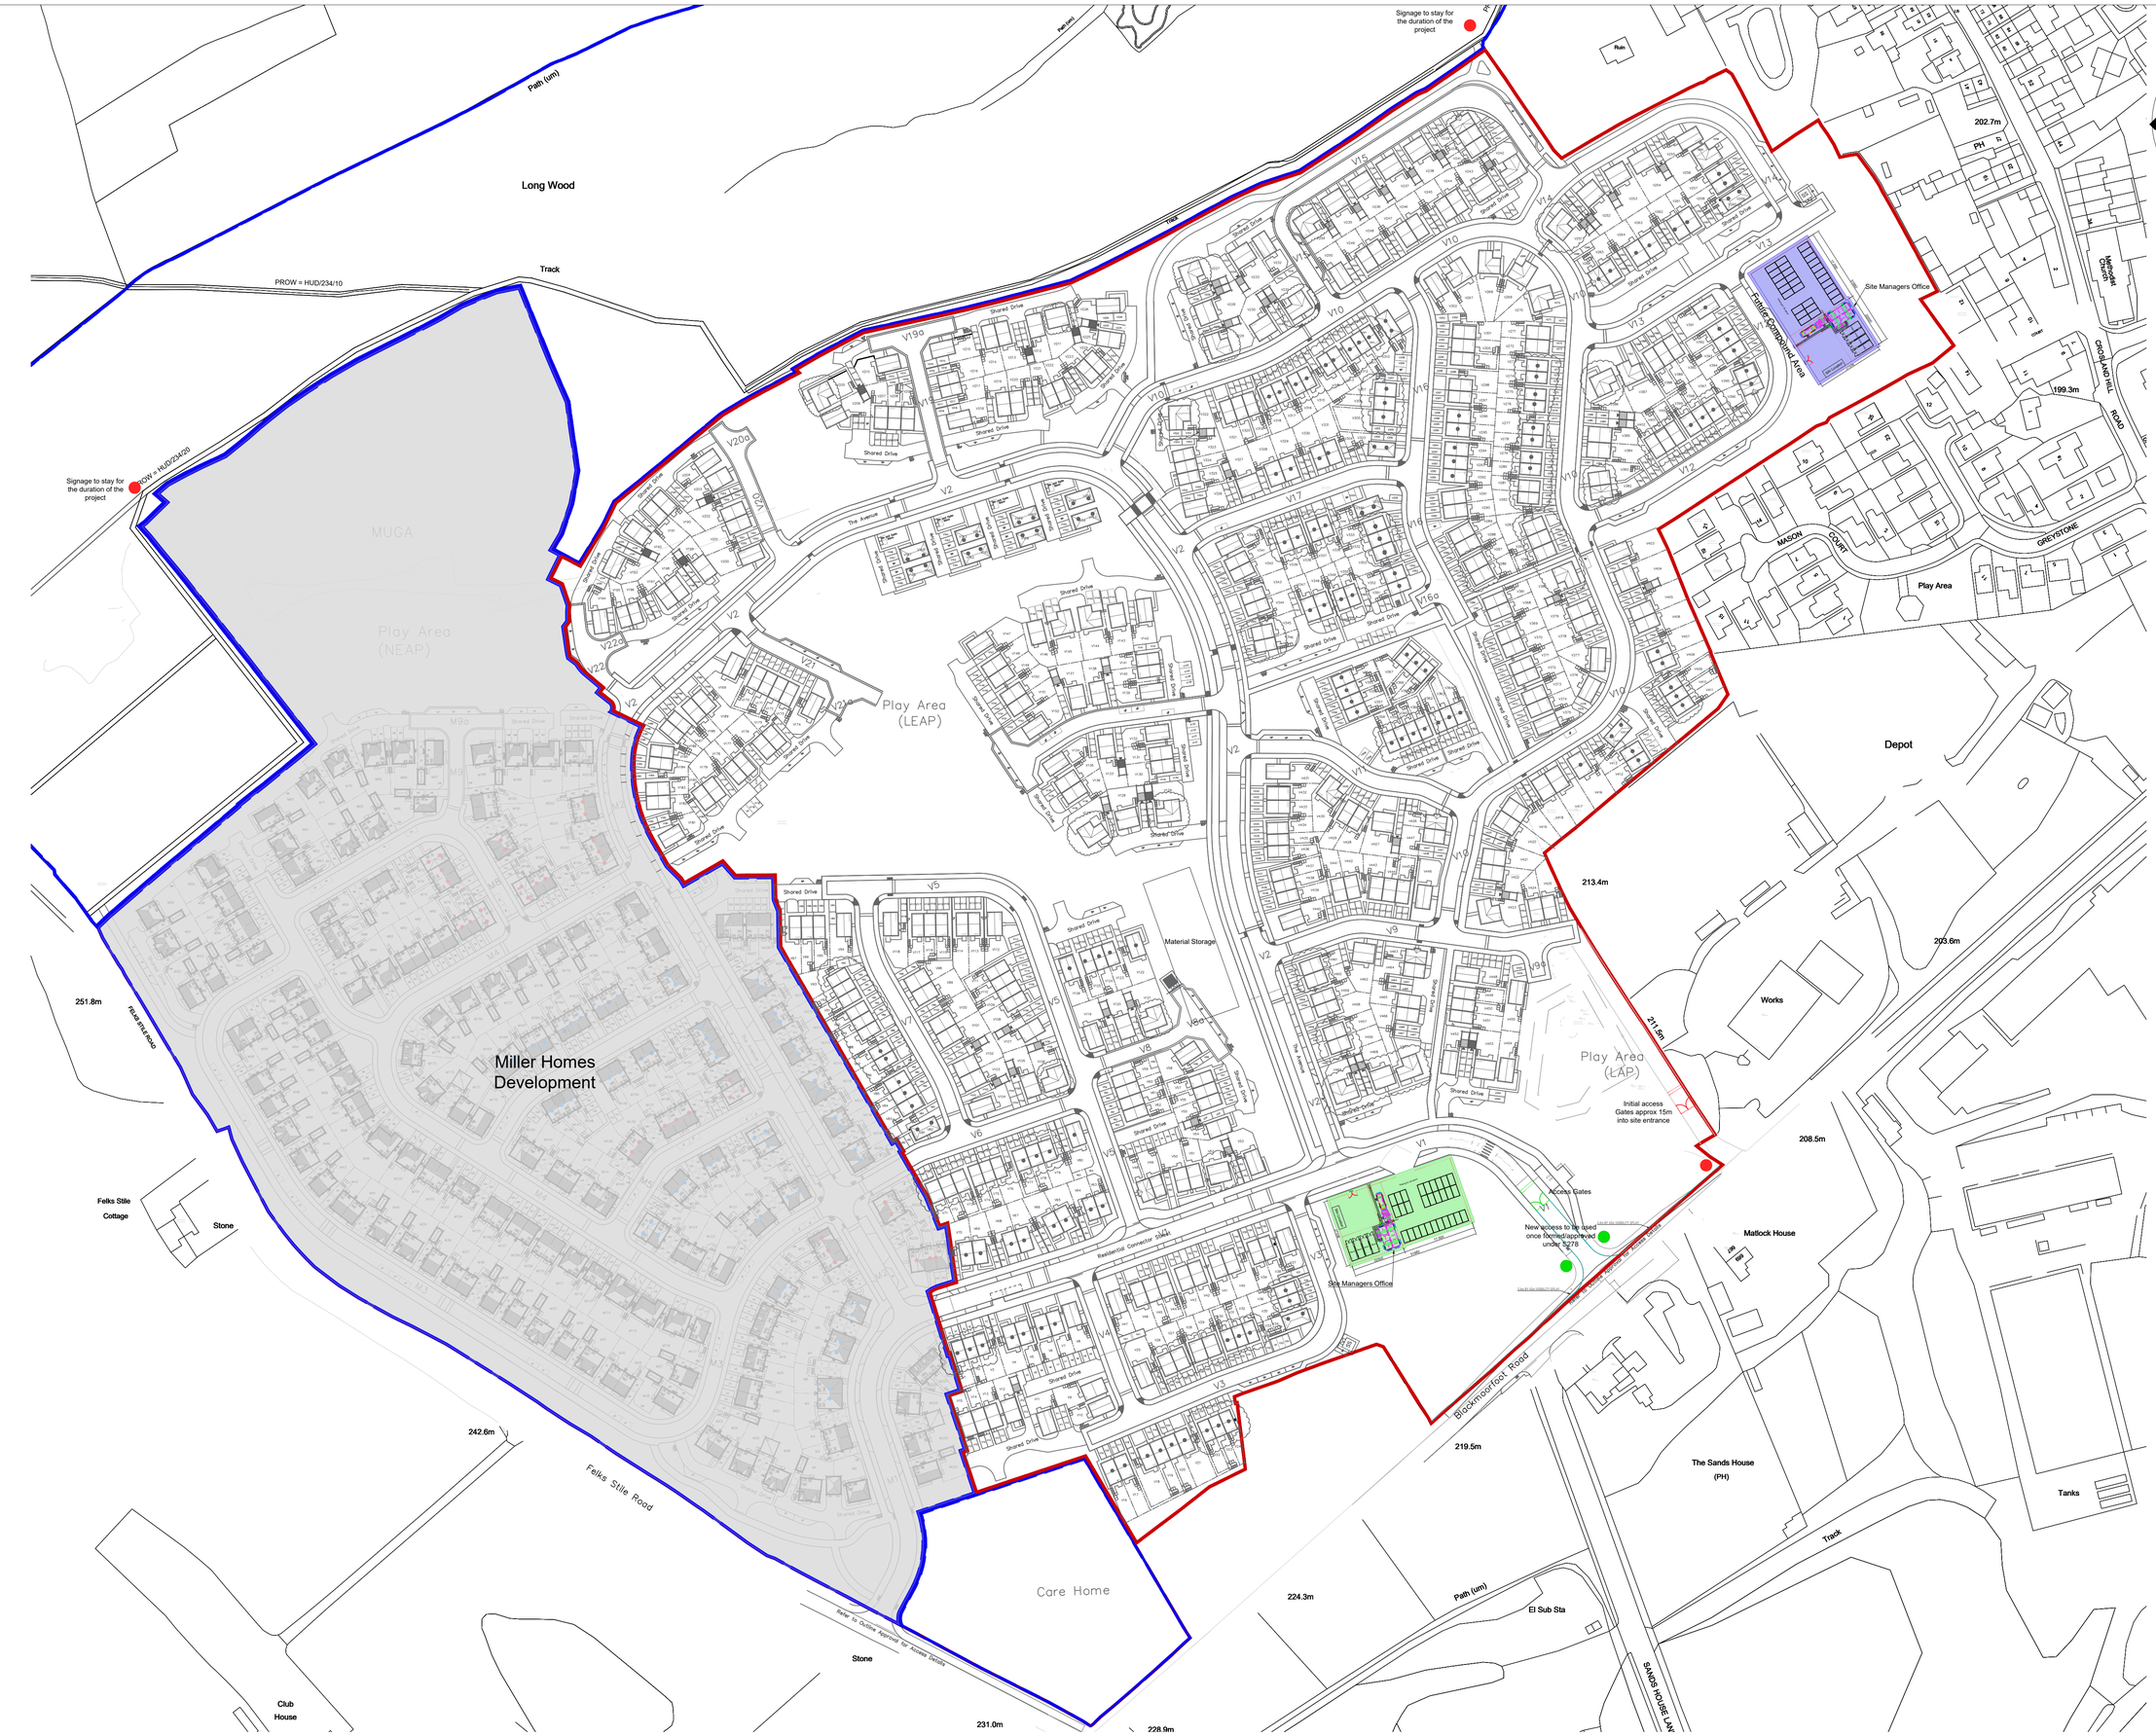

0 5 10 15 25 50 m
SCALE BAR 1:1250

Site setup 1 Key: Dates as per accompanying programme

- Initial signage
- Wheel wash
- Gate Locations

Site setup 2 Key: (Once 278 entrance opens) Dates as per accompanying programme

- Phase Two Compound Area
- Signage to be installed once S278 entrance opens
- Wheel wash
- Gate Locations
- Site hoarding

Site setup 3 Key: Dates as per accompanying programme

- Phase Two Compound Area
- Wheel wash (as per site setup 2 location)

COUNTRYSIDE
Places People Love

Countryside Partnerships PLC
Yorkshire
1 Red Hall Ave
Wakefield, WF1 2UL

site:
Blackmoorfoot Road, Huddersfield

title:
Whole Site Compound Layout

scale: @A1	1:1250	drawn by:	JP
date:	15.04.2025	checked:	DB

drawing no: **VWY-WSCL-01**

revision: -

Certificate Number 15/007
ISO 9001
ISO 14001

© This drawing is copyright of Countryside Partnerships PLC and must not be copied or reproduced in whole or in part, nor used in conjunction with any project without Countryside's written consent.

DRAWING_LOCATION