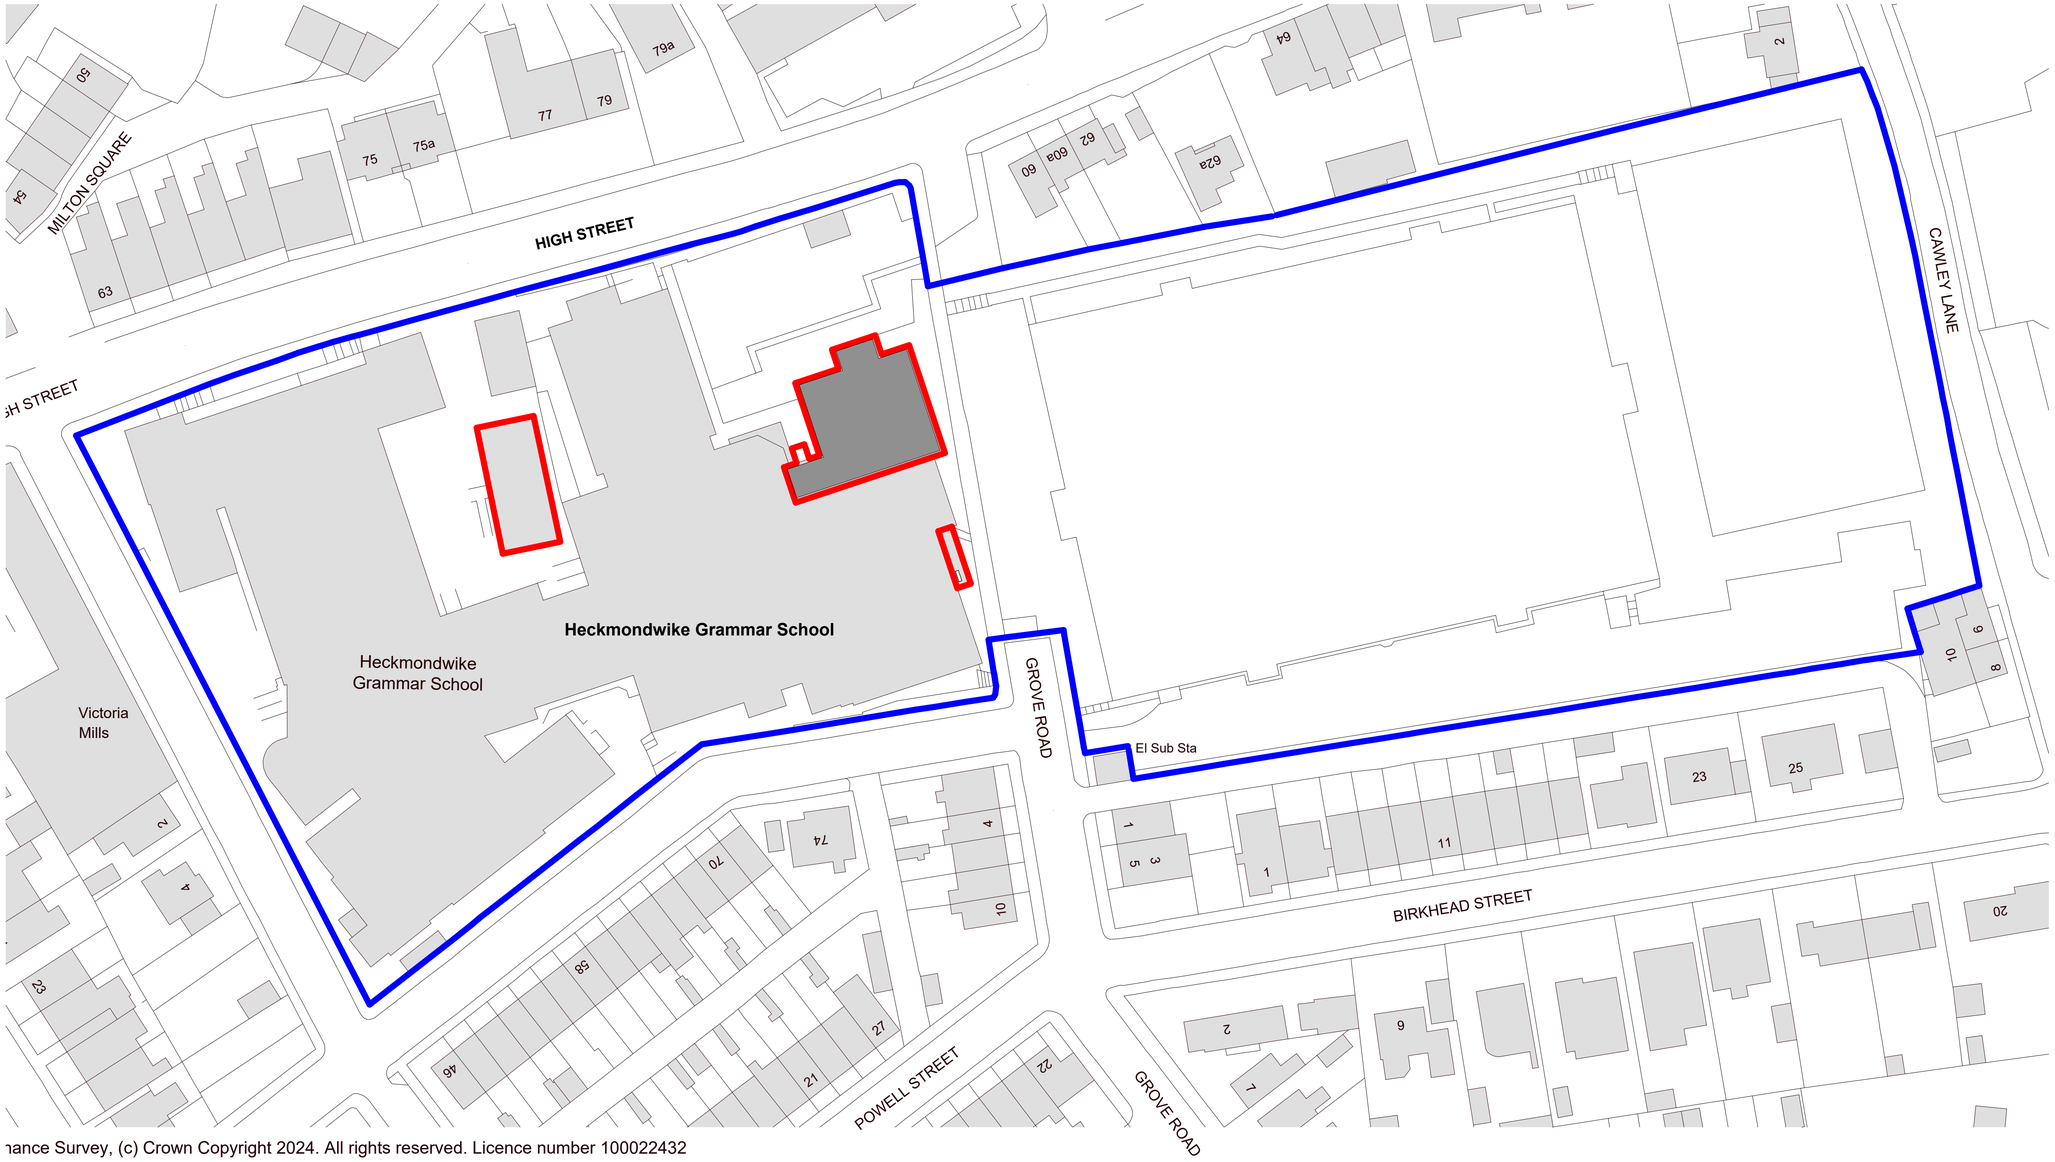

nance Survey, (c) Crown Copyright 2024. All rights reserved. Licence number 100022432

1 Site Location Plan

Scale 1 : 500

Notes

1. This drawing is subject to Copyright all rights reserved.
2. All existing dimensions should be checked on site before commencement of the work, any discrepancies to be reported to E3 Cube Ltd.
3. This drawing is not to be used for Construction.
4. Figured dimensions are to be used in all case.

Safety, Heath & Enviromental Information

The following notes highlight signficant residual hazards identified by the designer. Typical hazards that should be identified by a competent contractor are not included. The Contractor shall carry out the works using an approved safe system of work. Further information on hazards can be found in the design risk register.

Ref	Hazard	Stage	Mitigation

Key

- Ownership Boundary
- Area of works
- Area of works
- Existing School Buildings

Rev.	Revision Description	Date
P02	Planning Issue	12/04/2024
P01	First Issue	10/04/2024

E3 CUBE "Delivering Aspirations"
Unit 23, Meridian Business Village, Hansby Drive, Liverpool, L24 9LG
Tel +44 (0) 3333 058 291
www.e3cube.co.uk

Client
Heckmondwike Grammar School
High St, Heckmondwike WF16 0AH

Project
Heckmondwike Expansion

Title
Site Location Plan

Status Code - Purpose of Issue: A3 - Planning Issue
Rev: P02

E3C Job No.	Scale	Size	Drawn	Checked	Approved
1230	As indicated	@A1	SH	AW	E3C

Drawing No.
HWK01-E3C-04-00G-DR-A-001
Project-Originator-FunctionalBreakdown-SpatialBreakdown-Form-Discipline-Number

Scale 1:500 — 25m 20 15 10 5 0