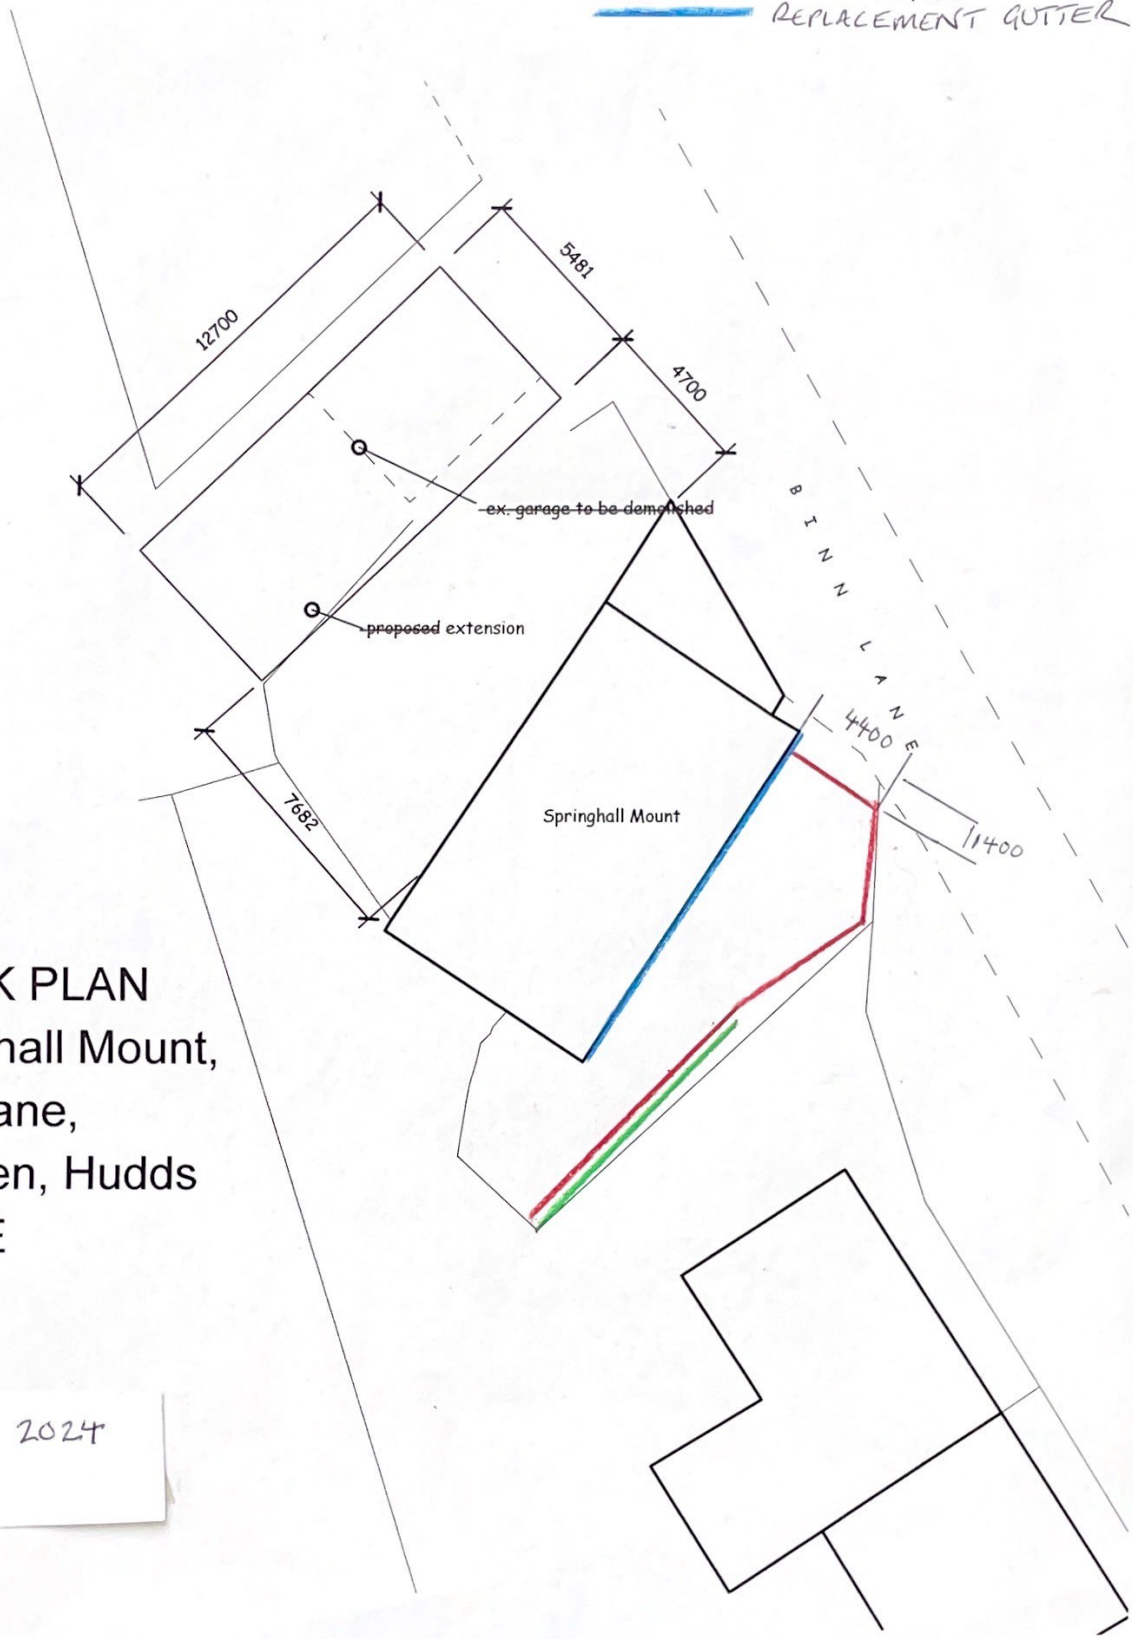

BLOCK PLAN
Springhall Mount,
Binn Lane,
Marsden, Hudds
SCALE
1:200
DATE
8 OCT 2024