SPRING HALL MOUNT - REVISED PLAN FOR FENCE - 15/12/24.
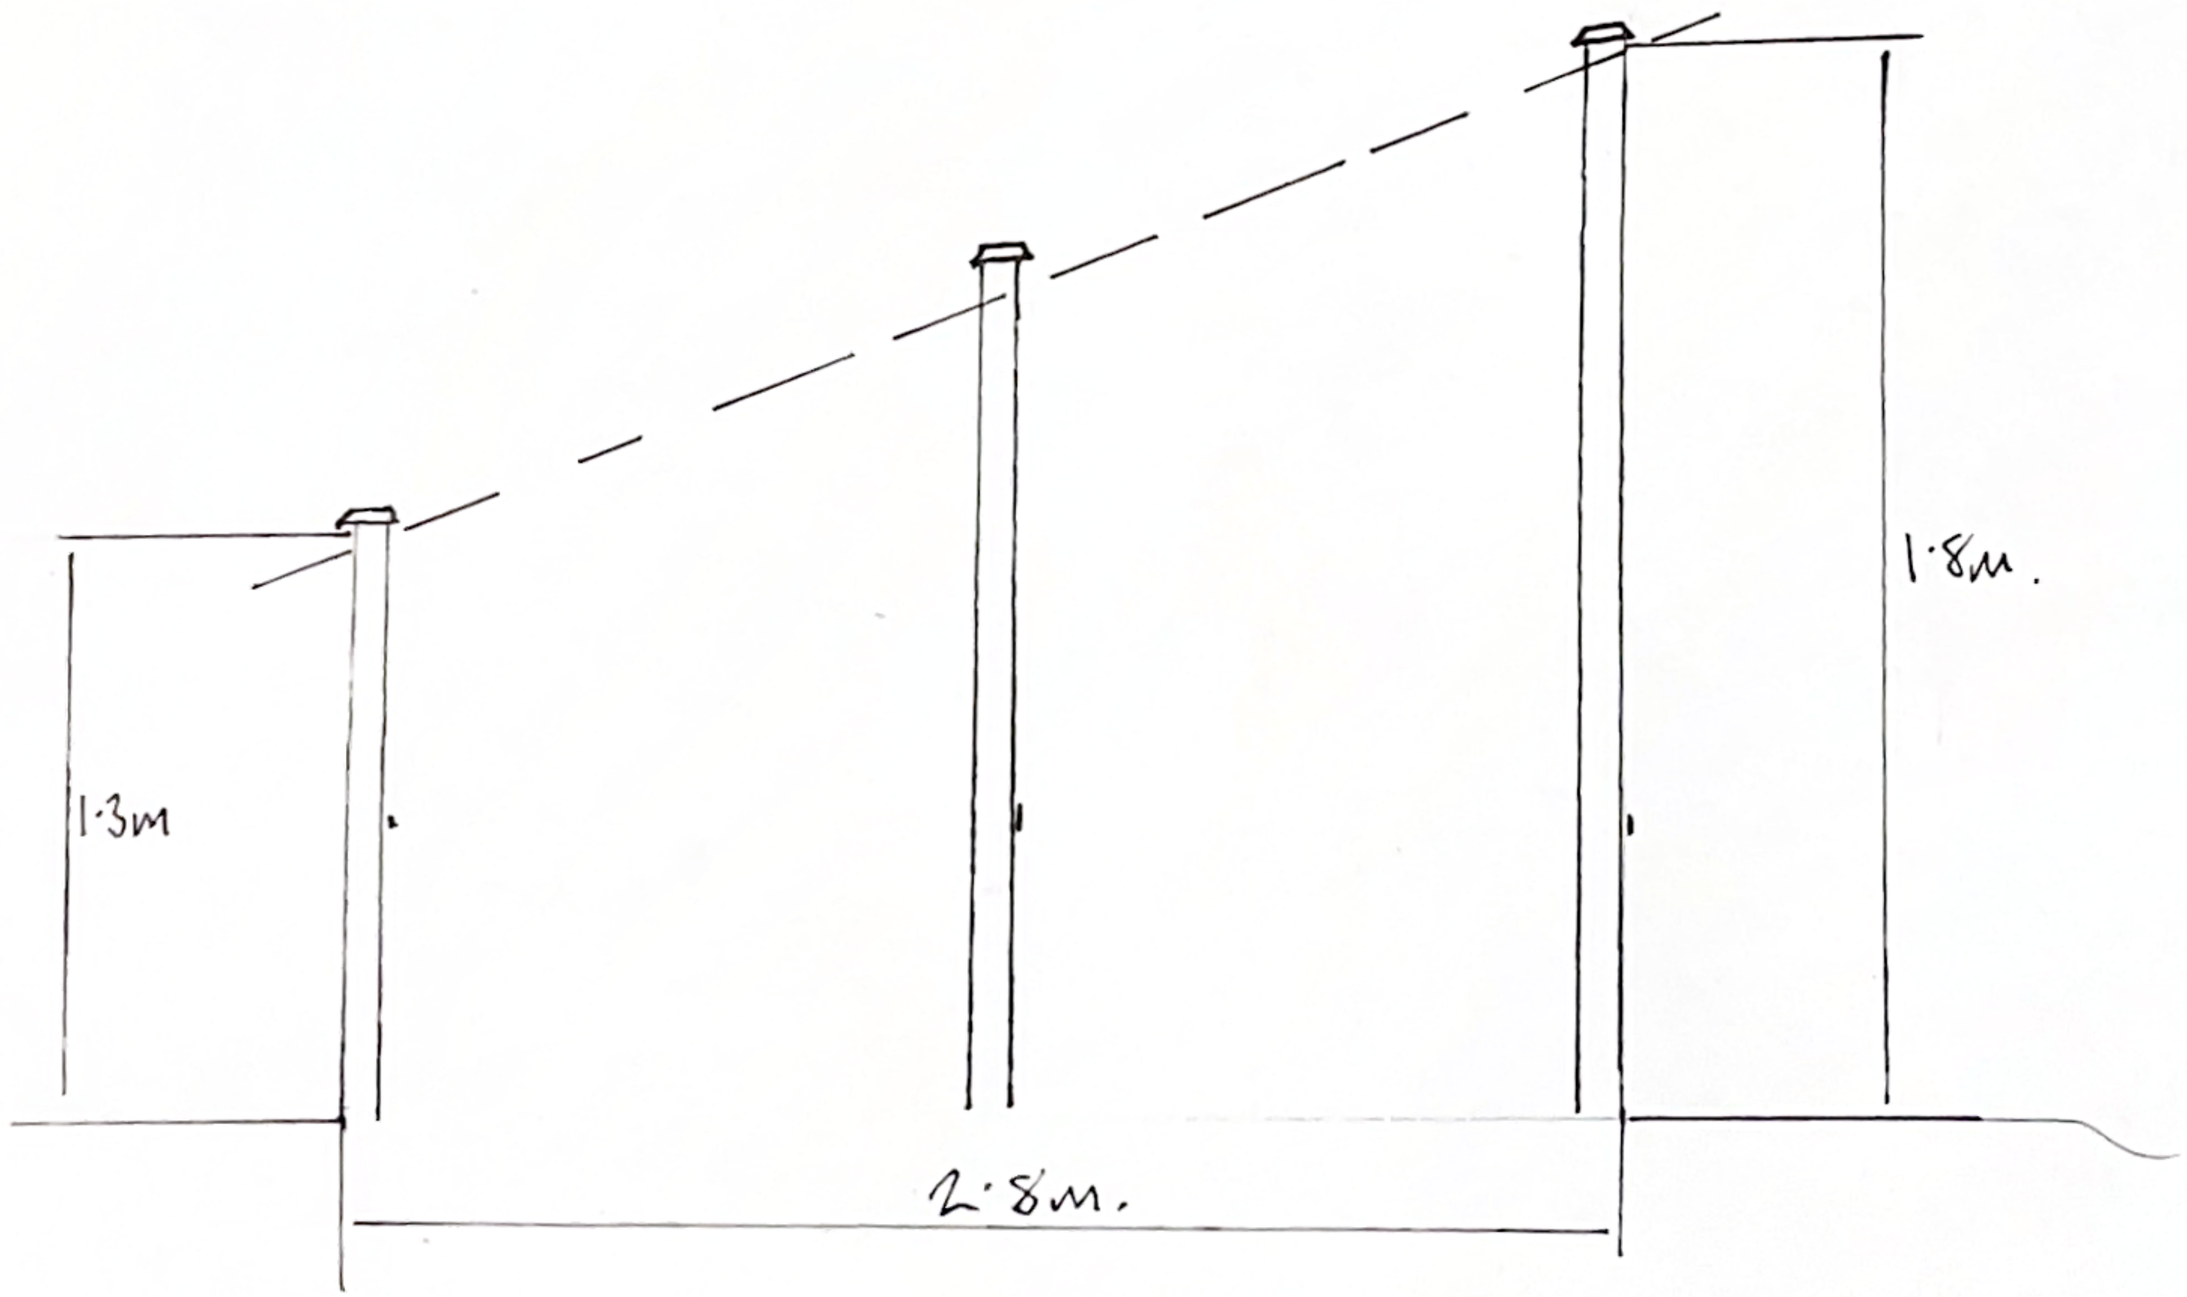
DESIGN: WHERE FENCE IS ADJACENT TO BINN LANE, HEIGHT TO BE REDUCED FROM 1·8m TO 1·3m OVER 2·8m. PLEASE REFER TO ADDITIONAL DESIGN STATEMENT AND PHOTOGRAPHS.