





SOUTH EAST ELEVATION - 1:100
GREENHEAD AVENUE
EXISTING

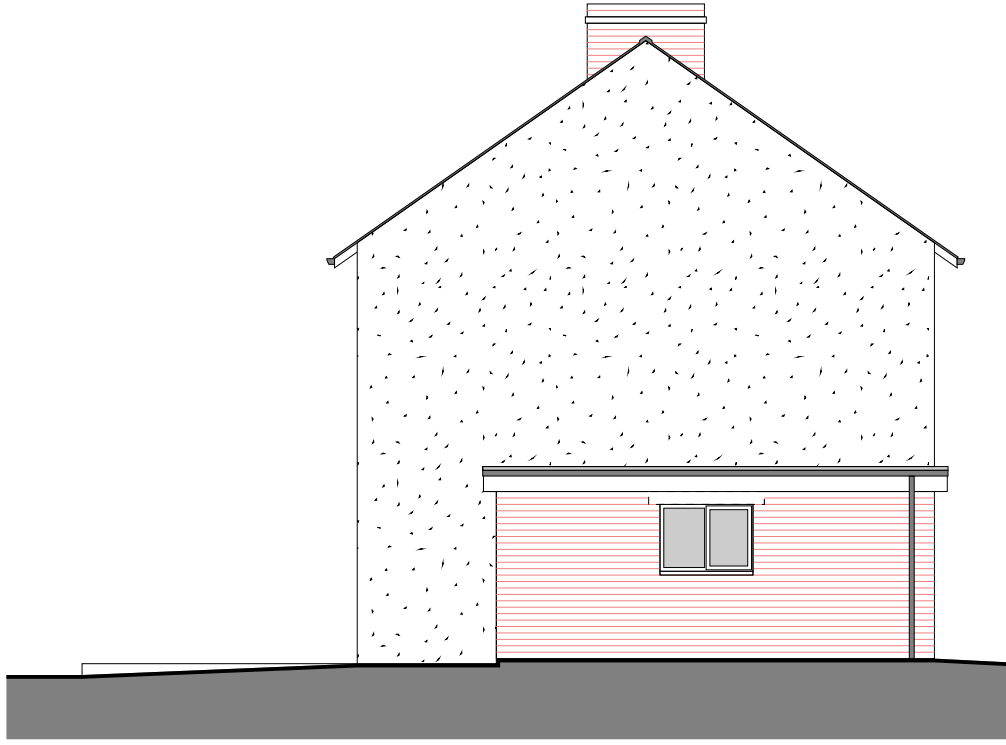

SOUTH WEST ELEVATION - 1:100
EXISTING

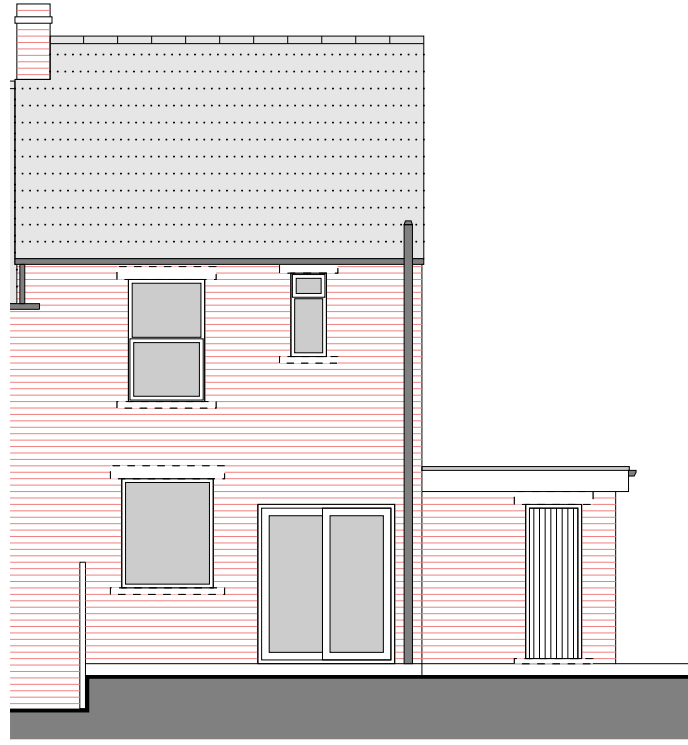

NORTH WEST ELEVATION - 1:100
EXISTING




SOUTH EAST ELEVATION - 1:100
GREENHEAD AVENUE
PROPOSED




SOUTH WEST ELEVATION - 1:100
PROPOSED




NORTH WEST ELEVATION - 1:100
PROPOSED

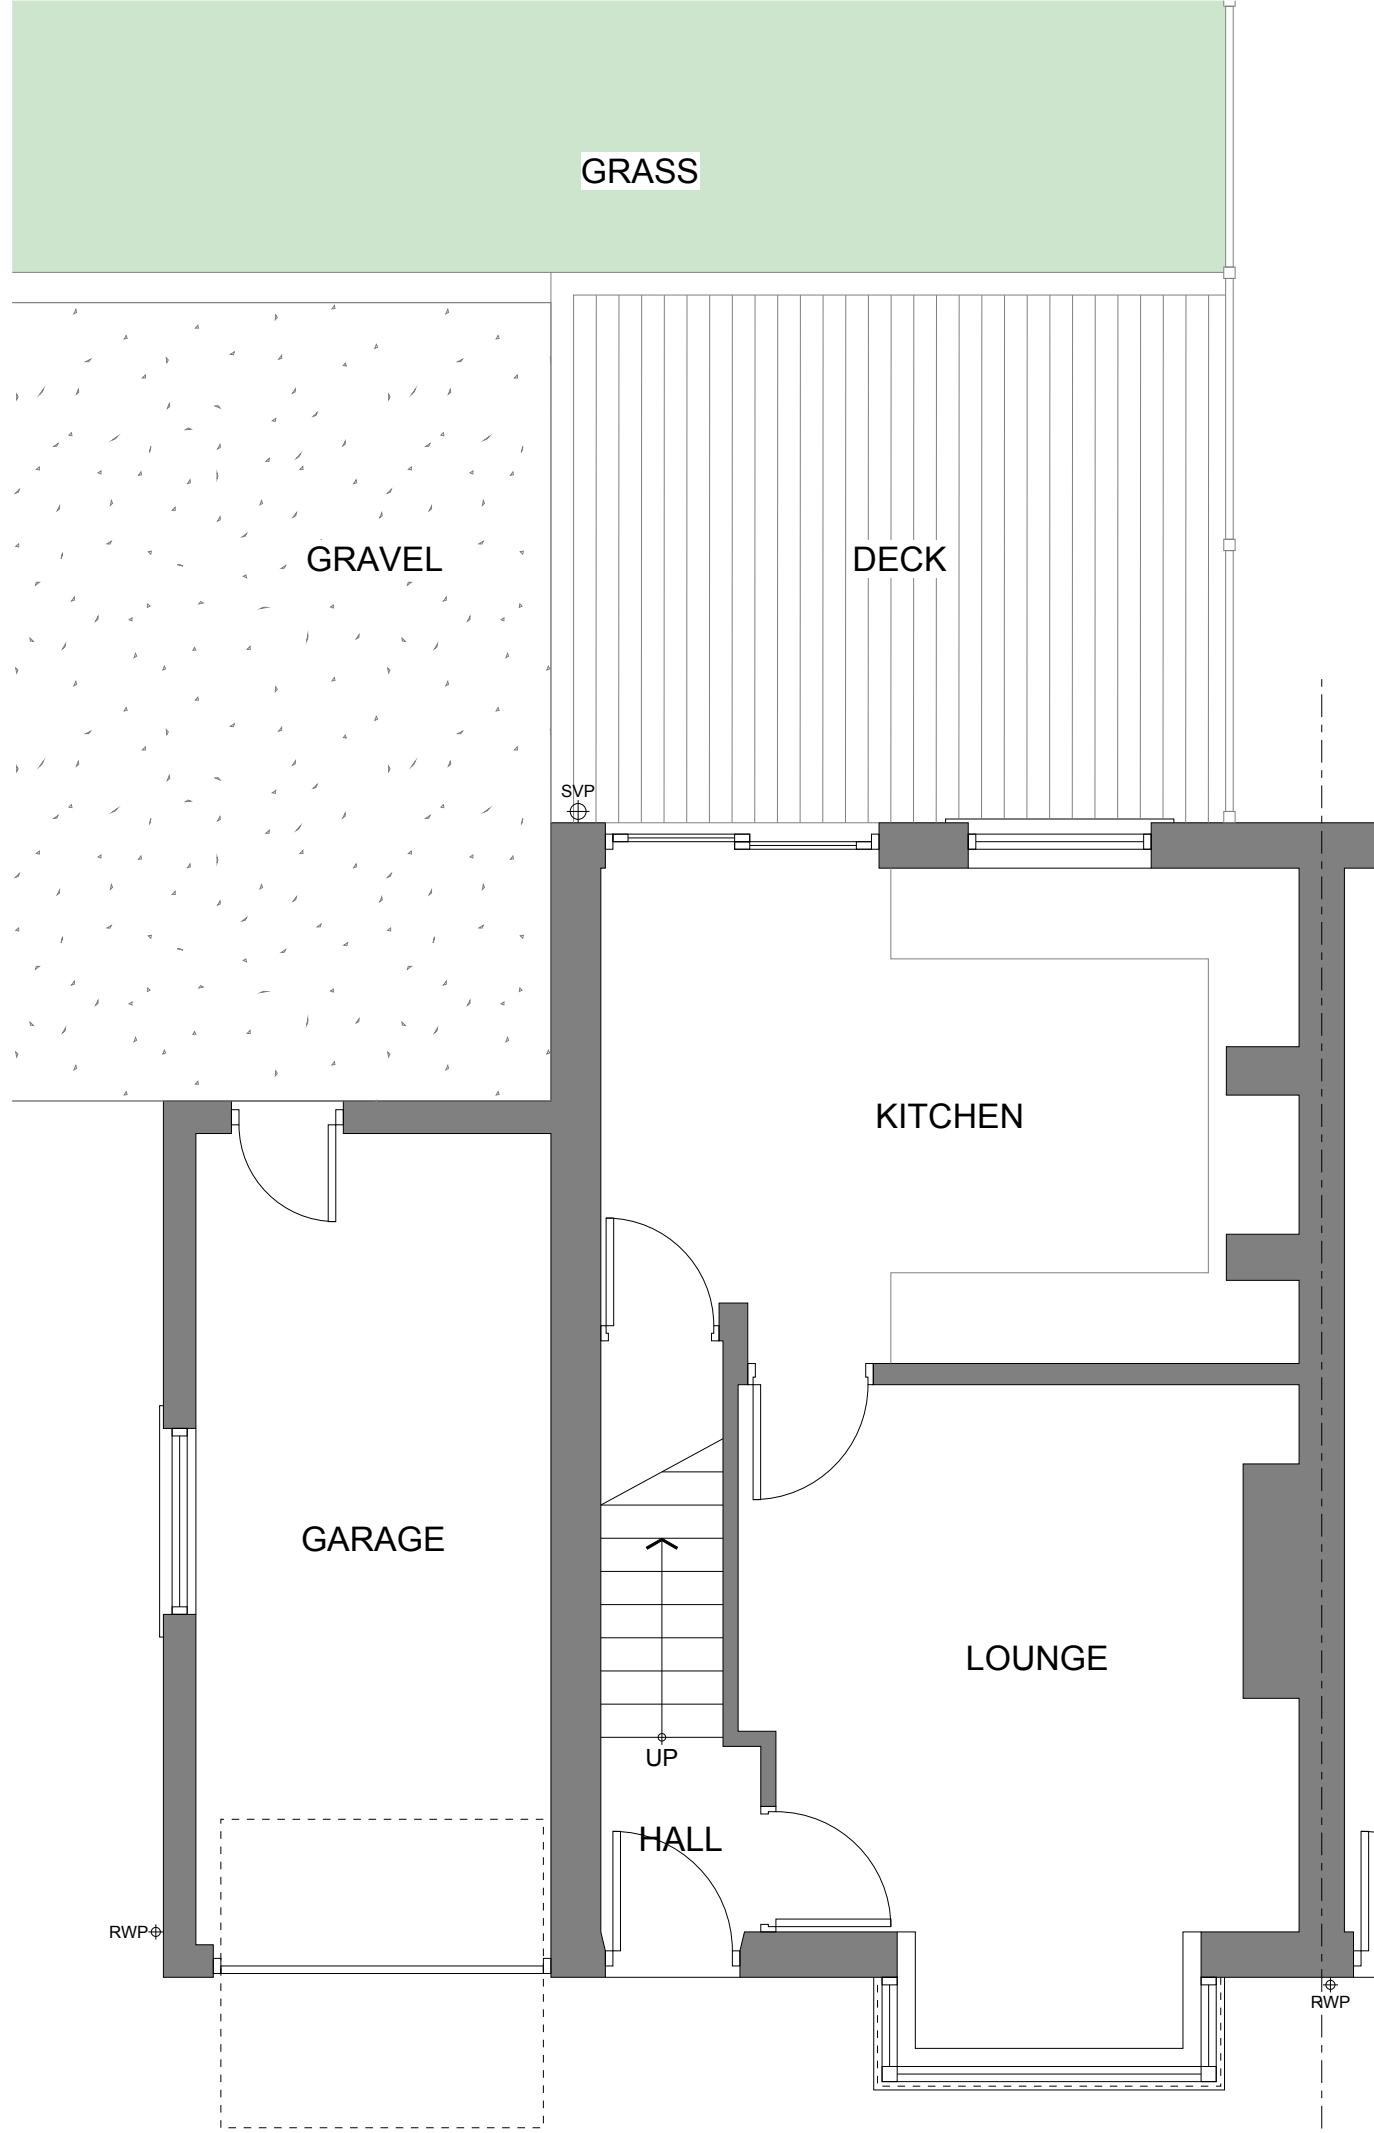


GROUND FLOOR PLAN - 1:50
EXISTING

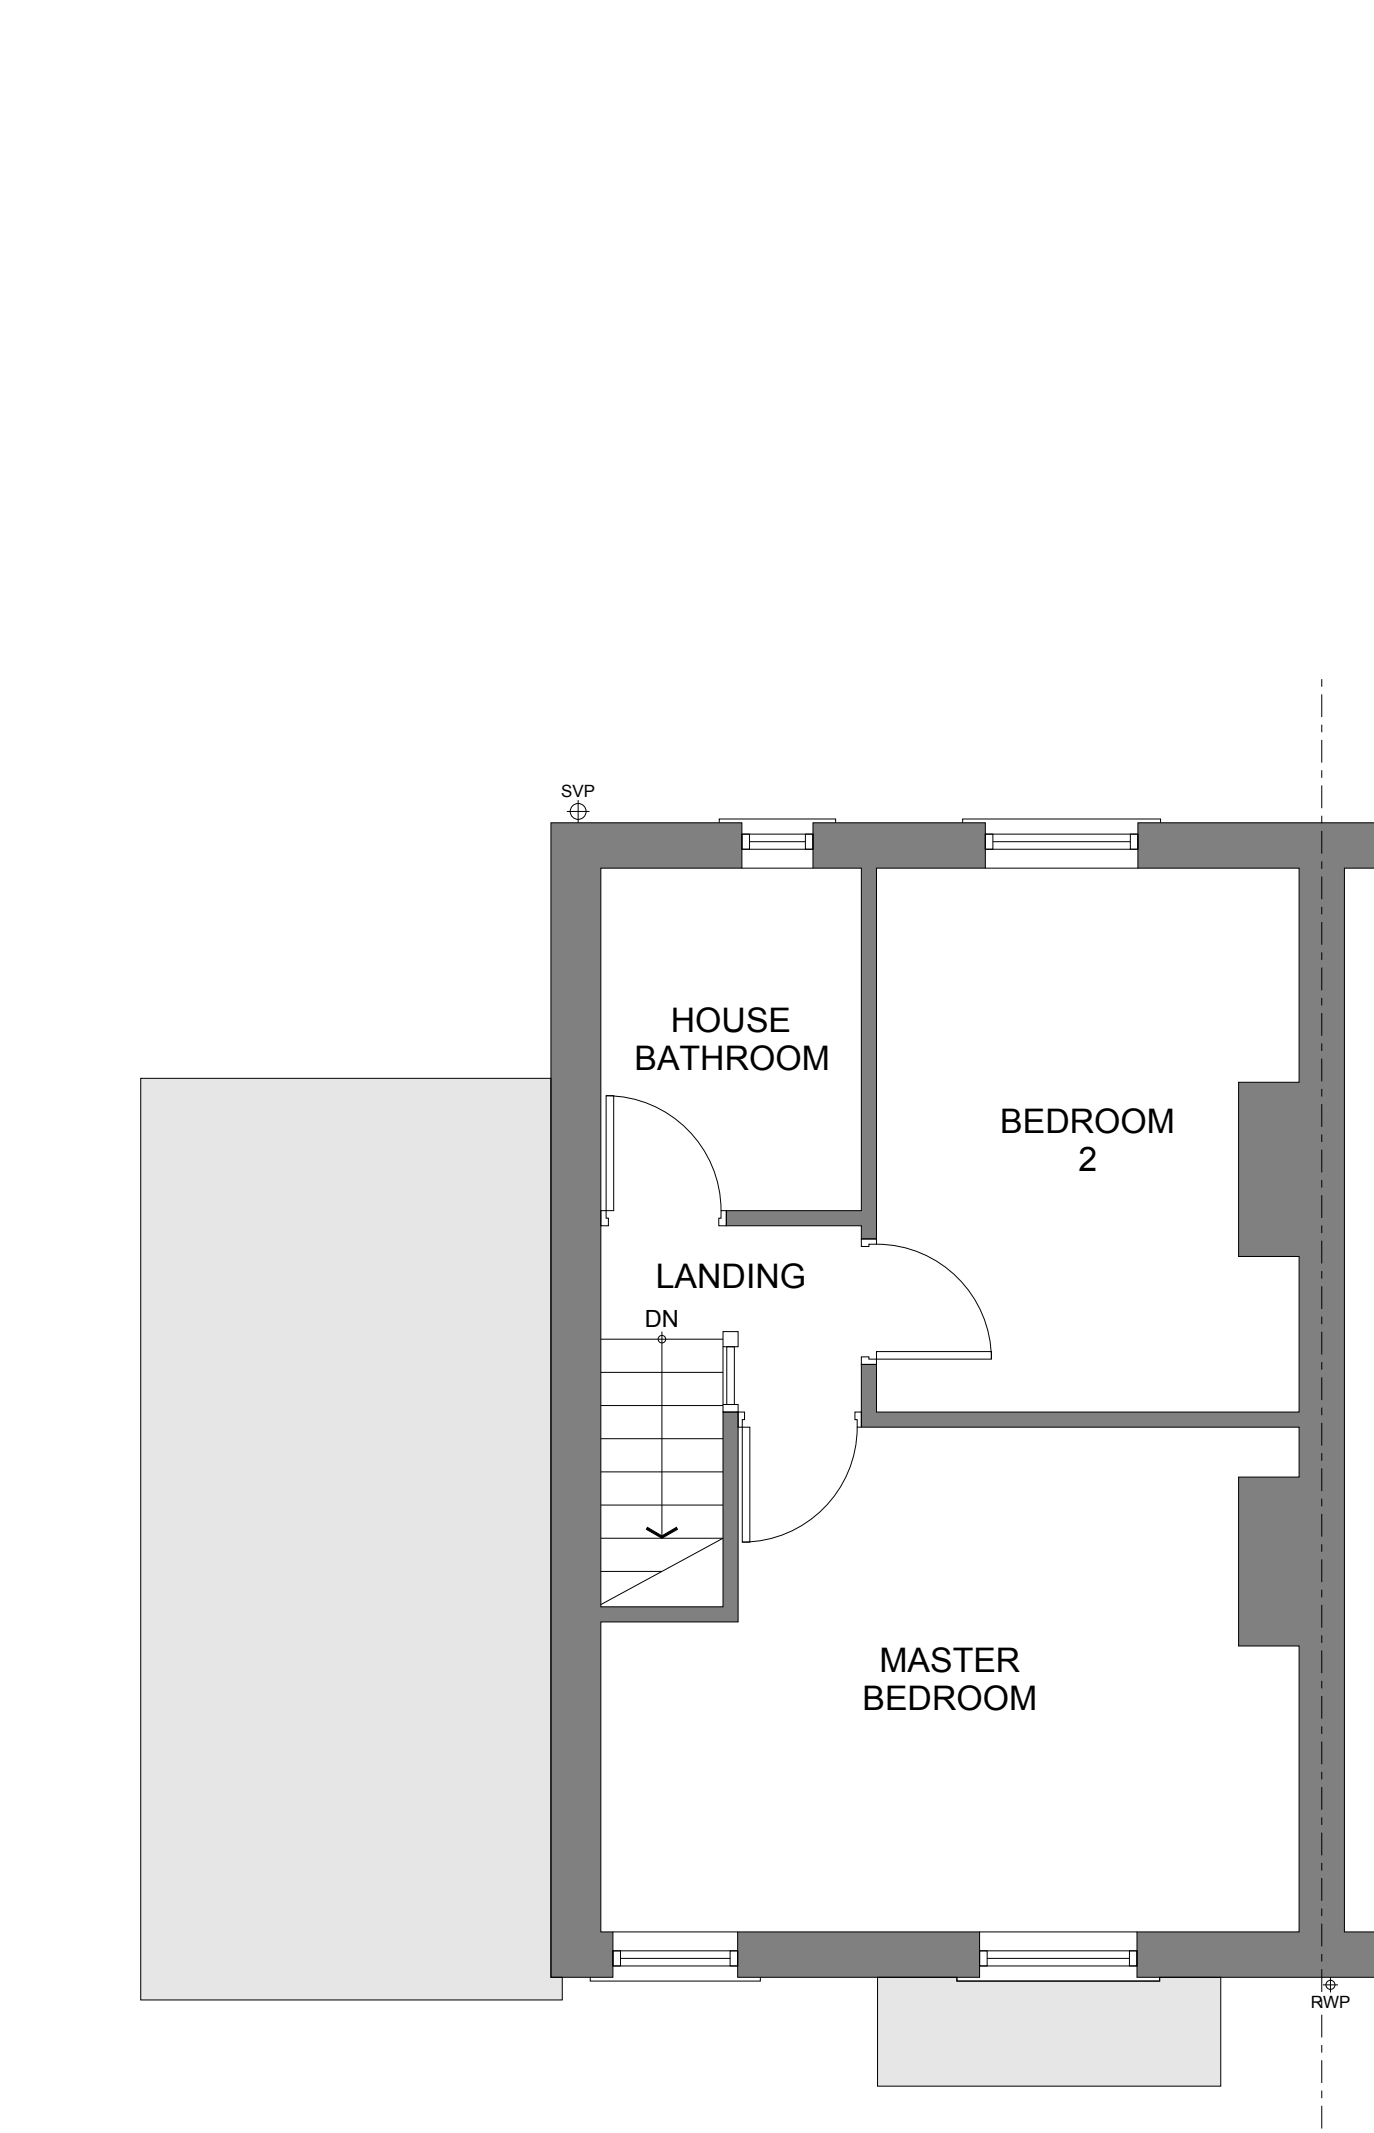



FIRST FLOOR PLAN - 1:50
EXISTING

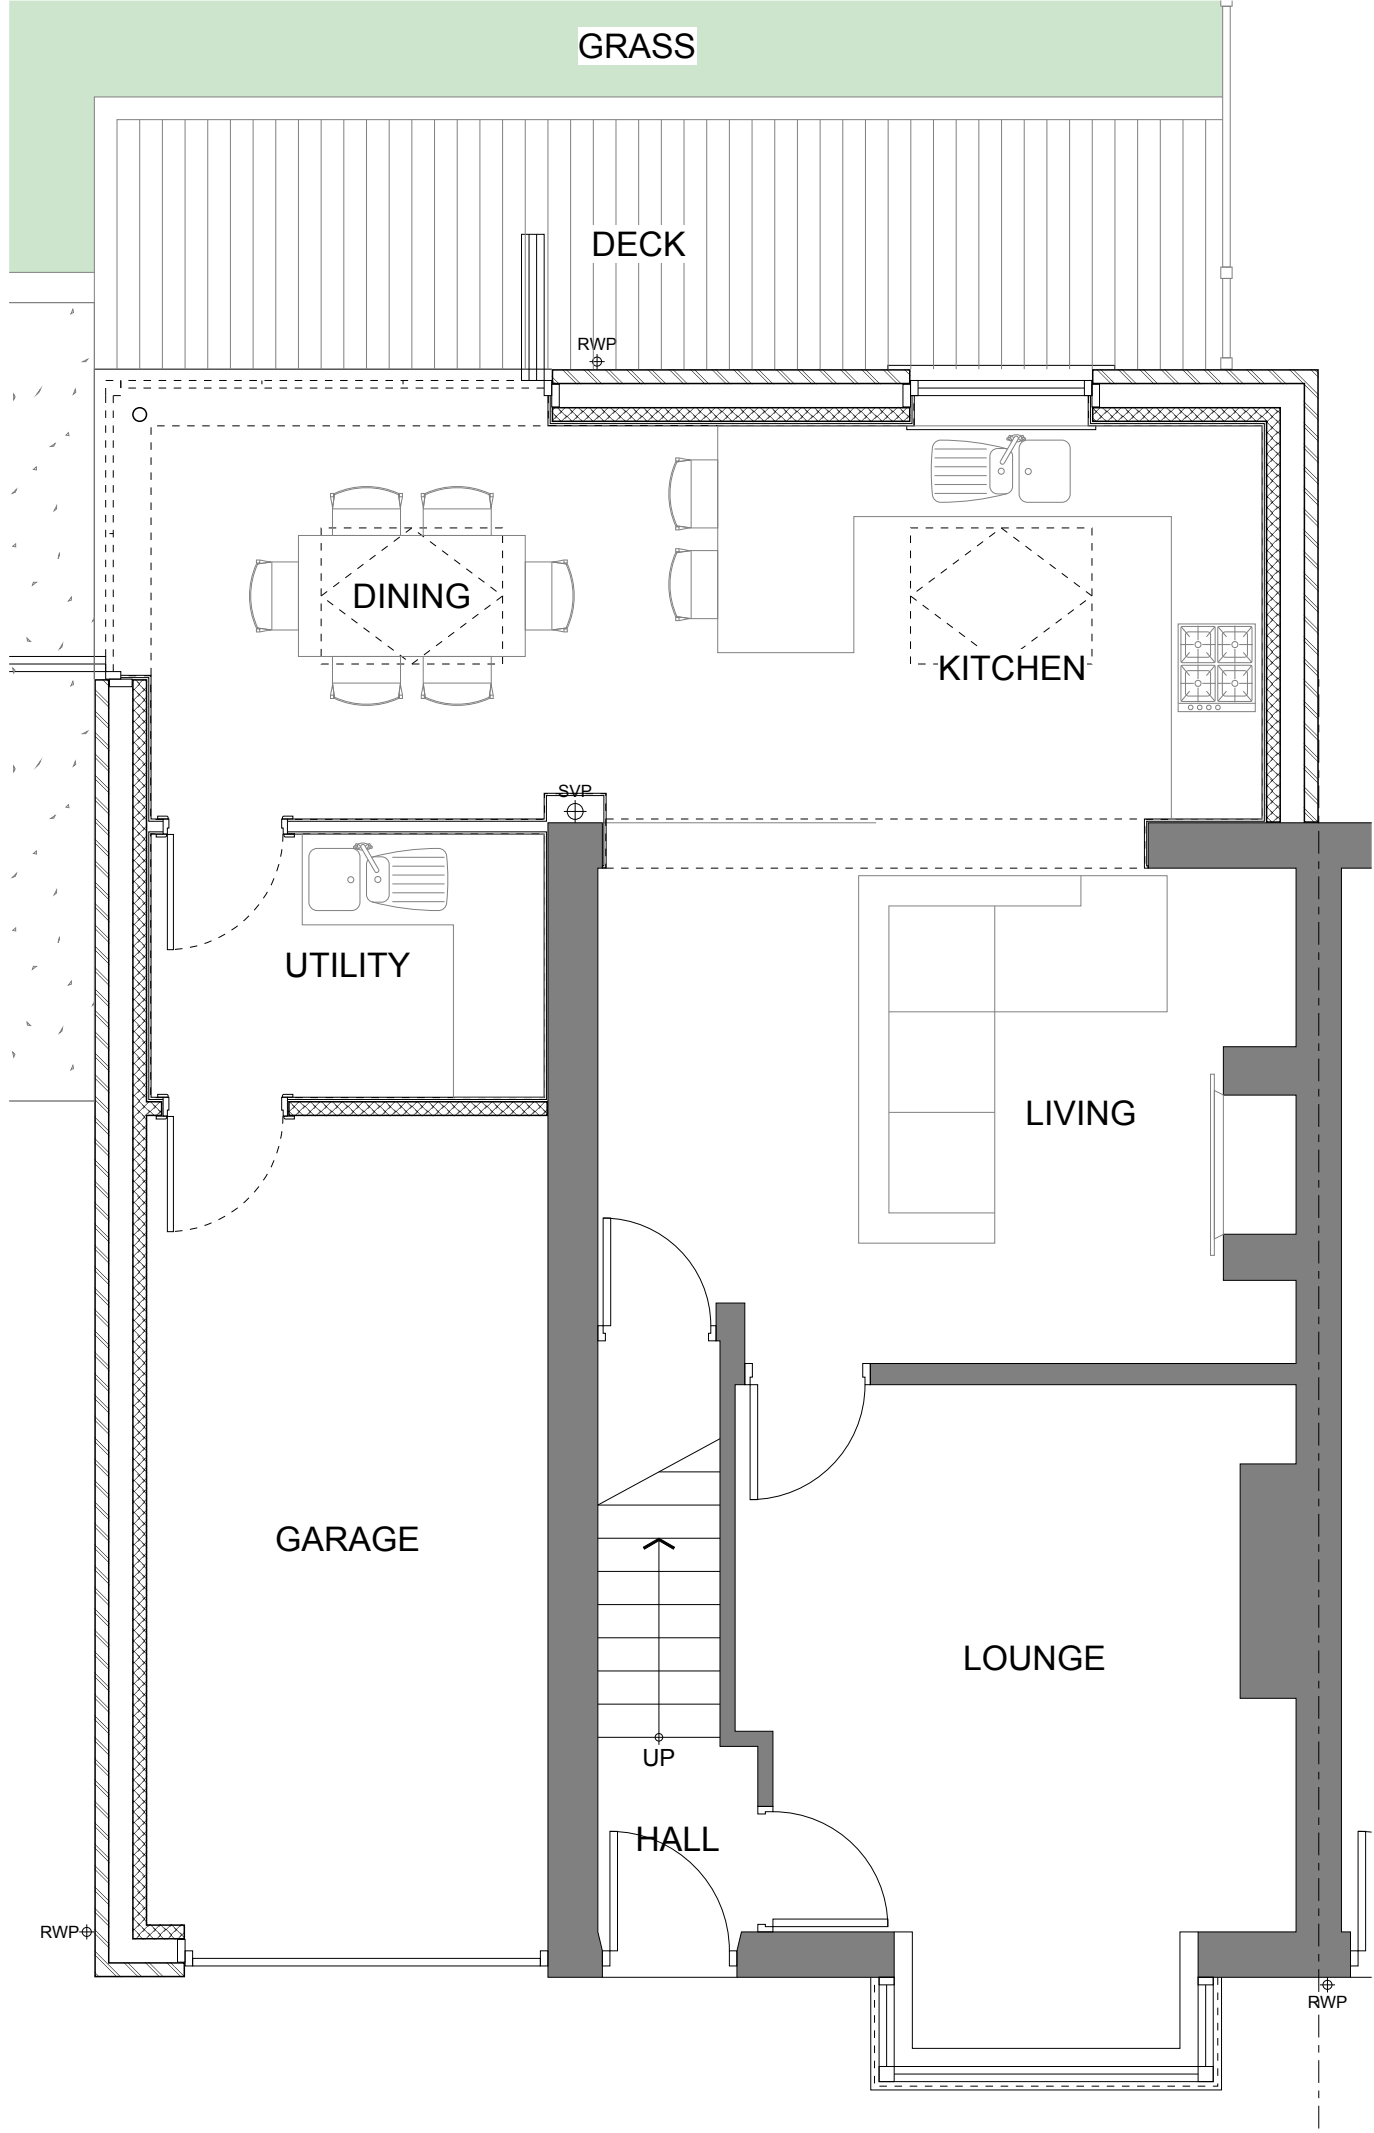


GROUND FLOOR PLAN - 1:50
PROPOSED

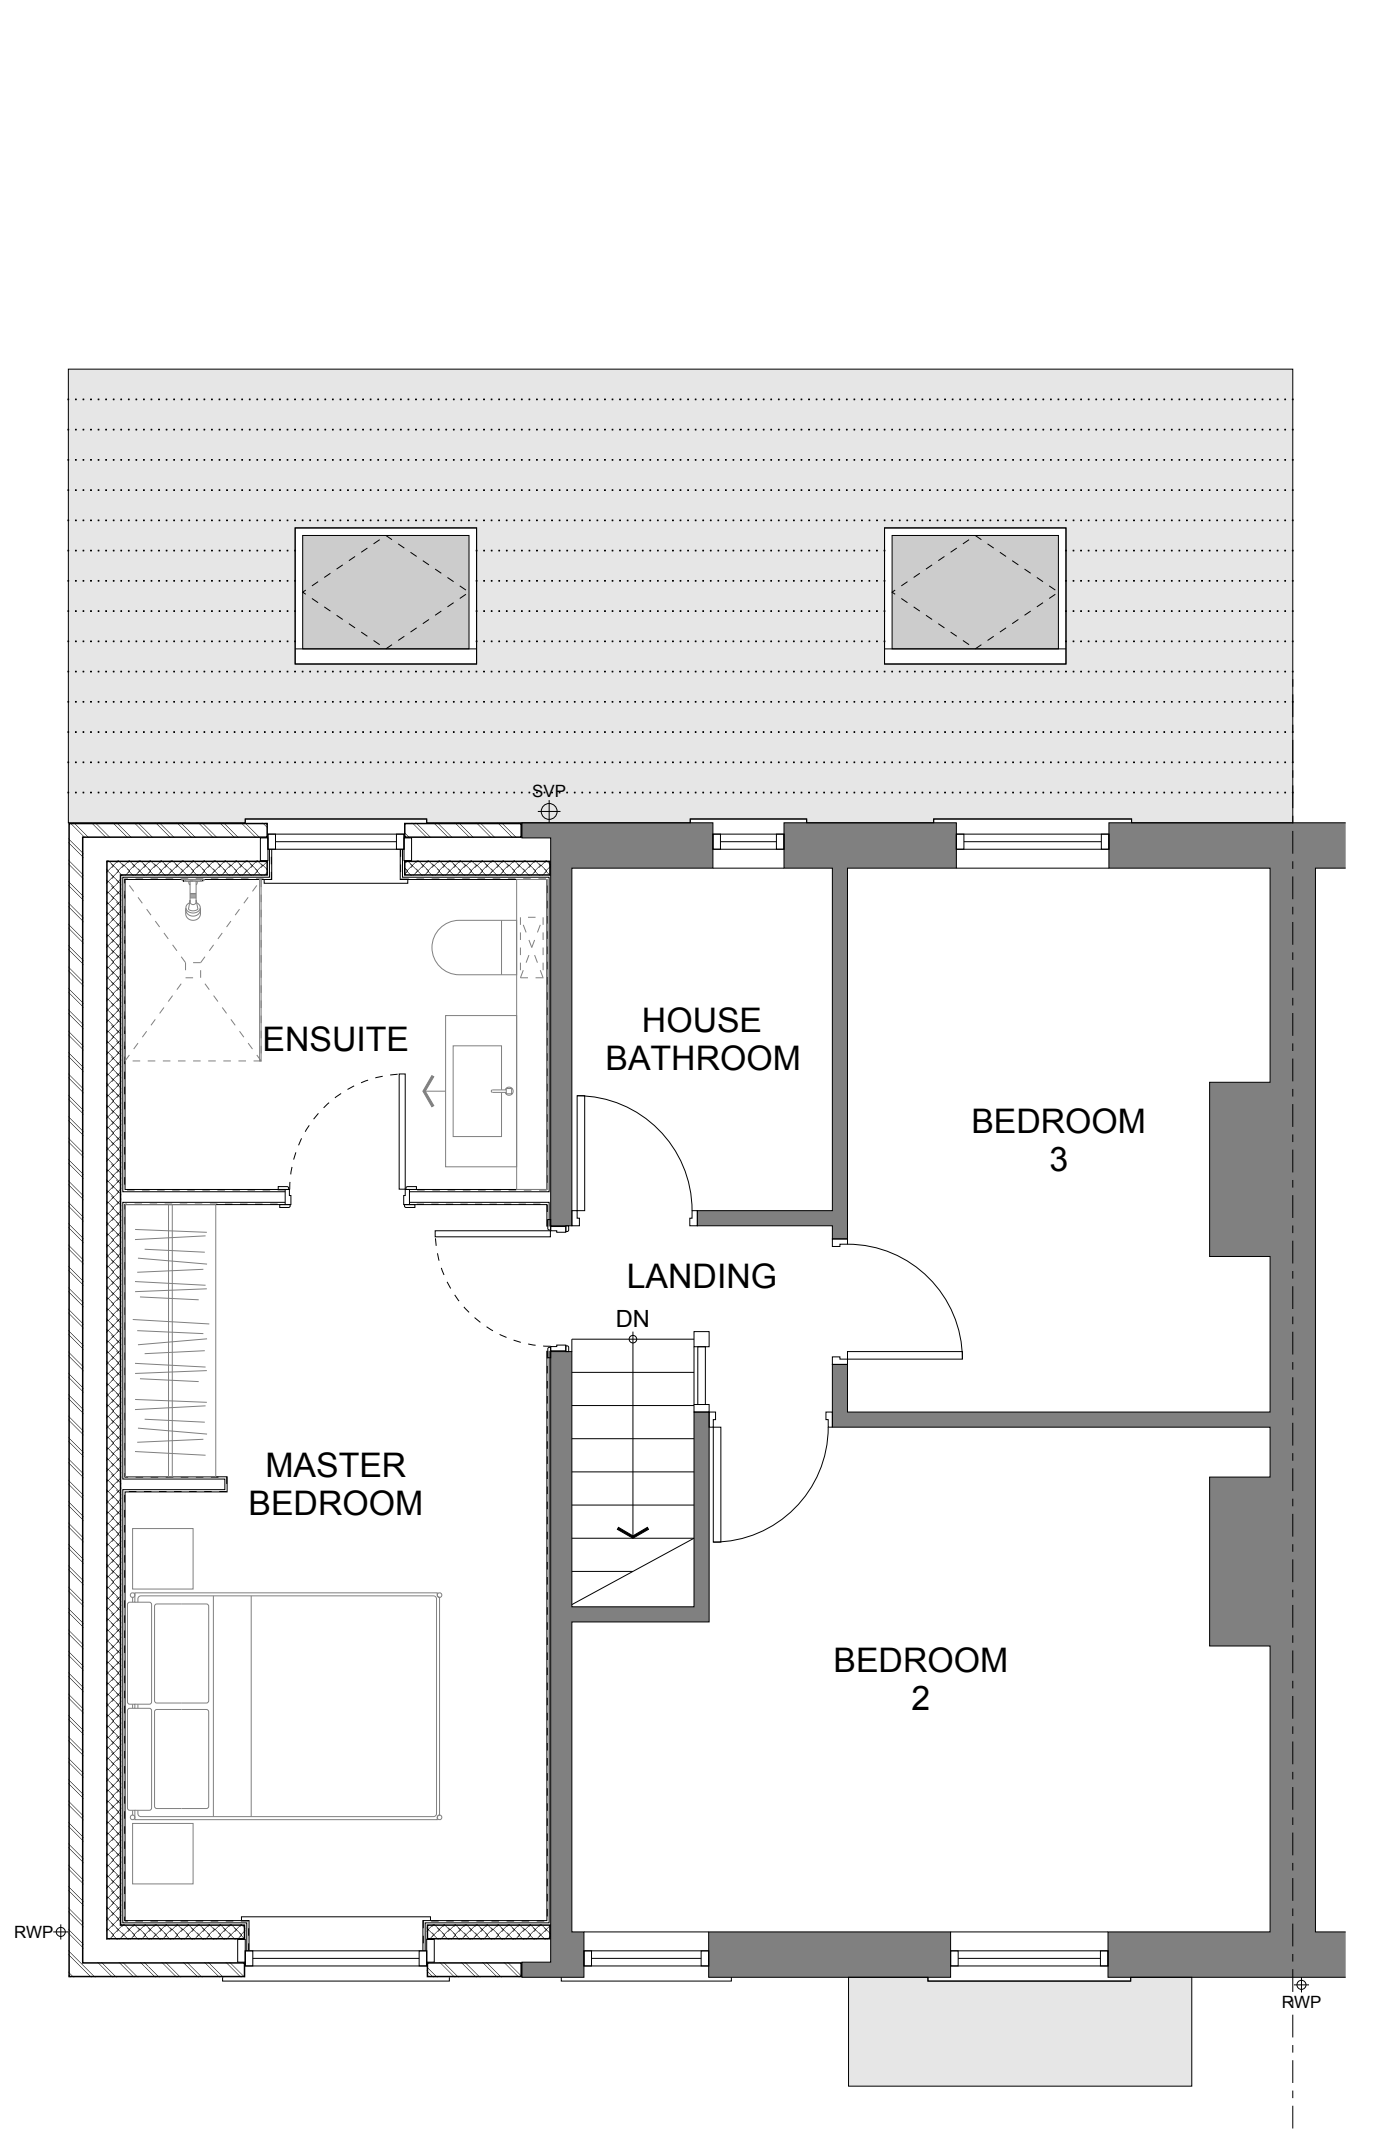

FIRST FLOOR PLAN - 1:50
PROPOSED

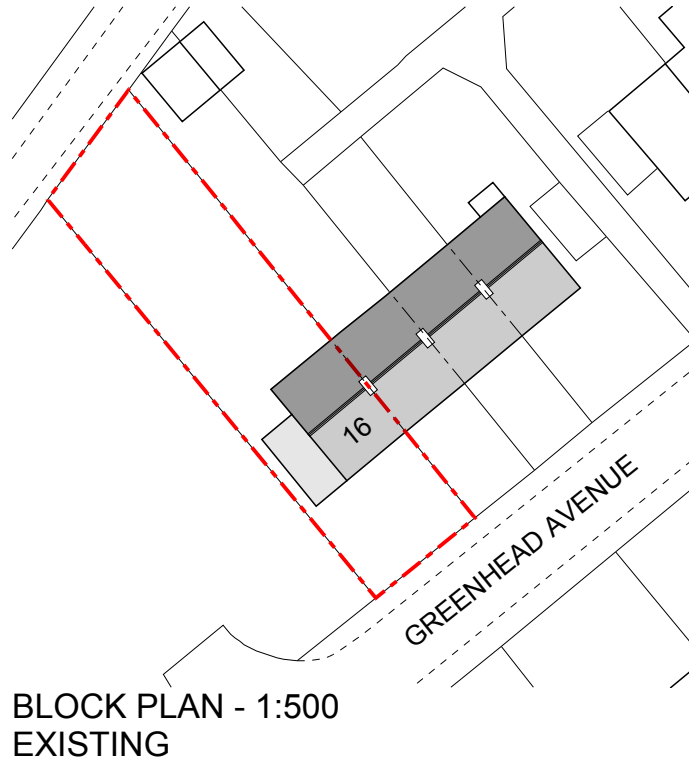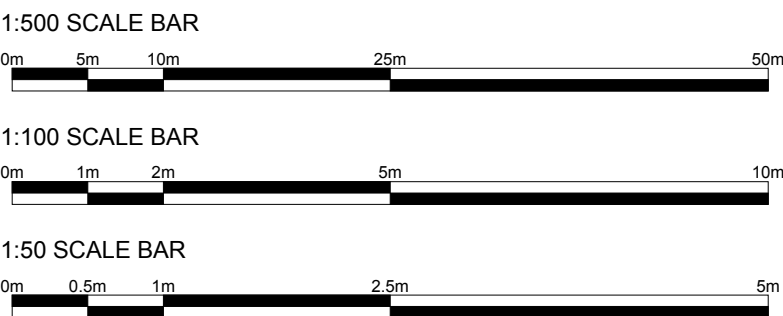

BLOCK PLAN - 1:500
EXISTING

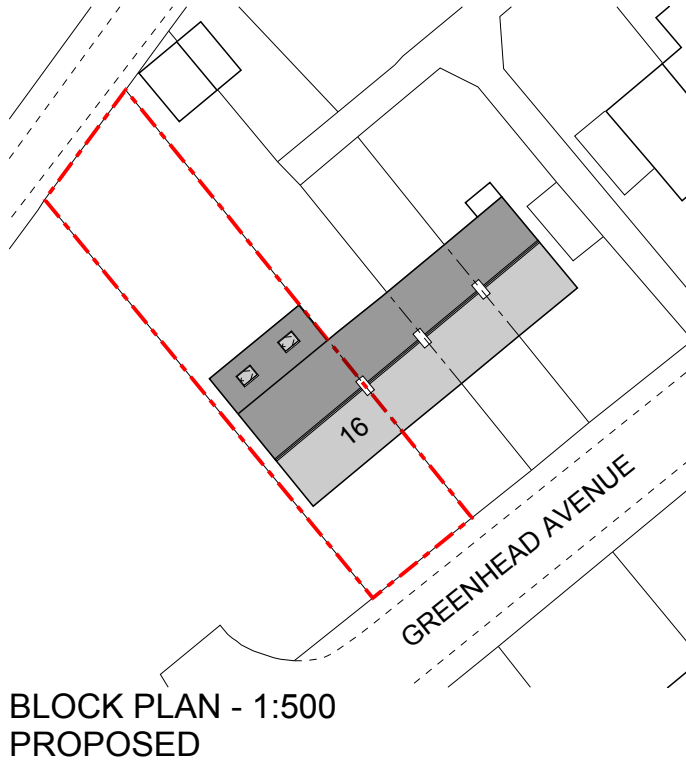

BLOCK PLAN - 1:500
PROPOSED