

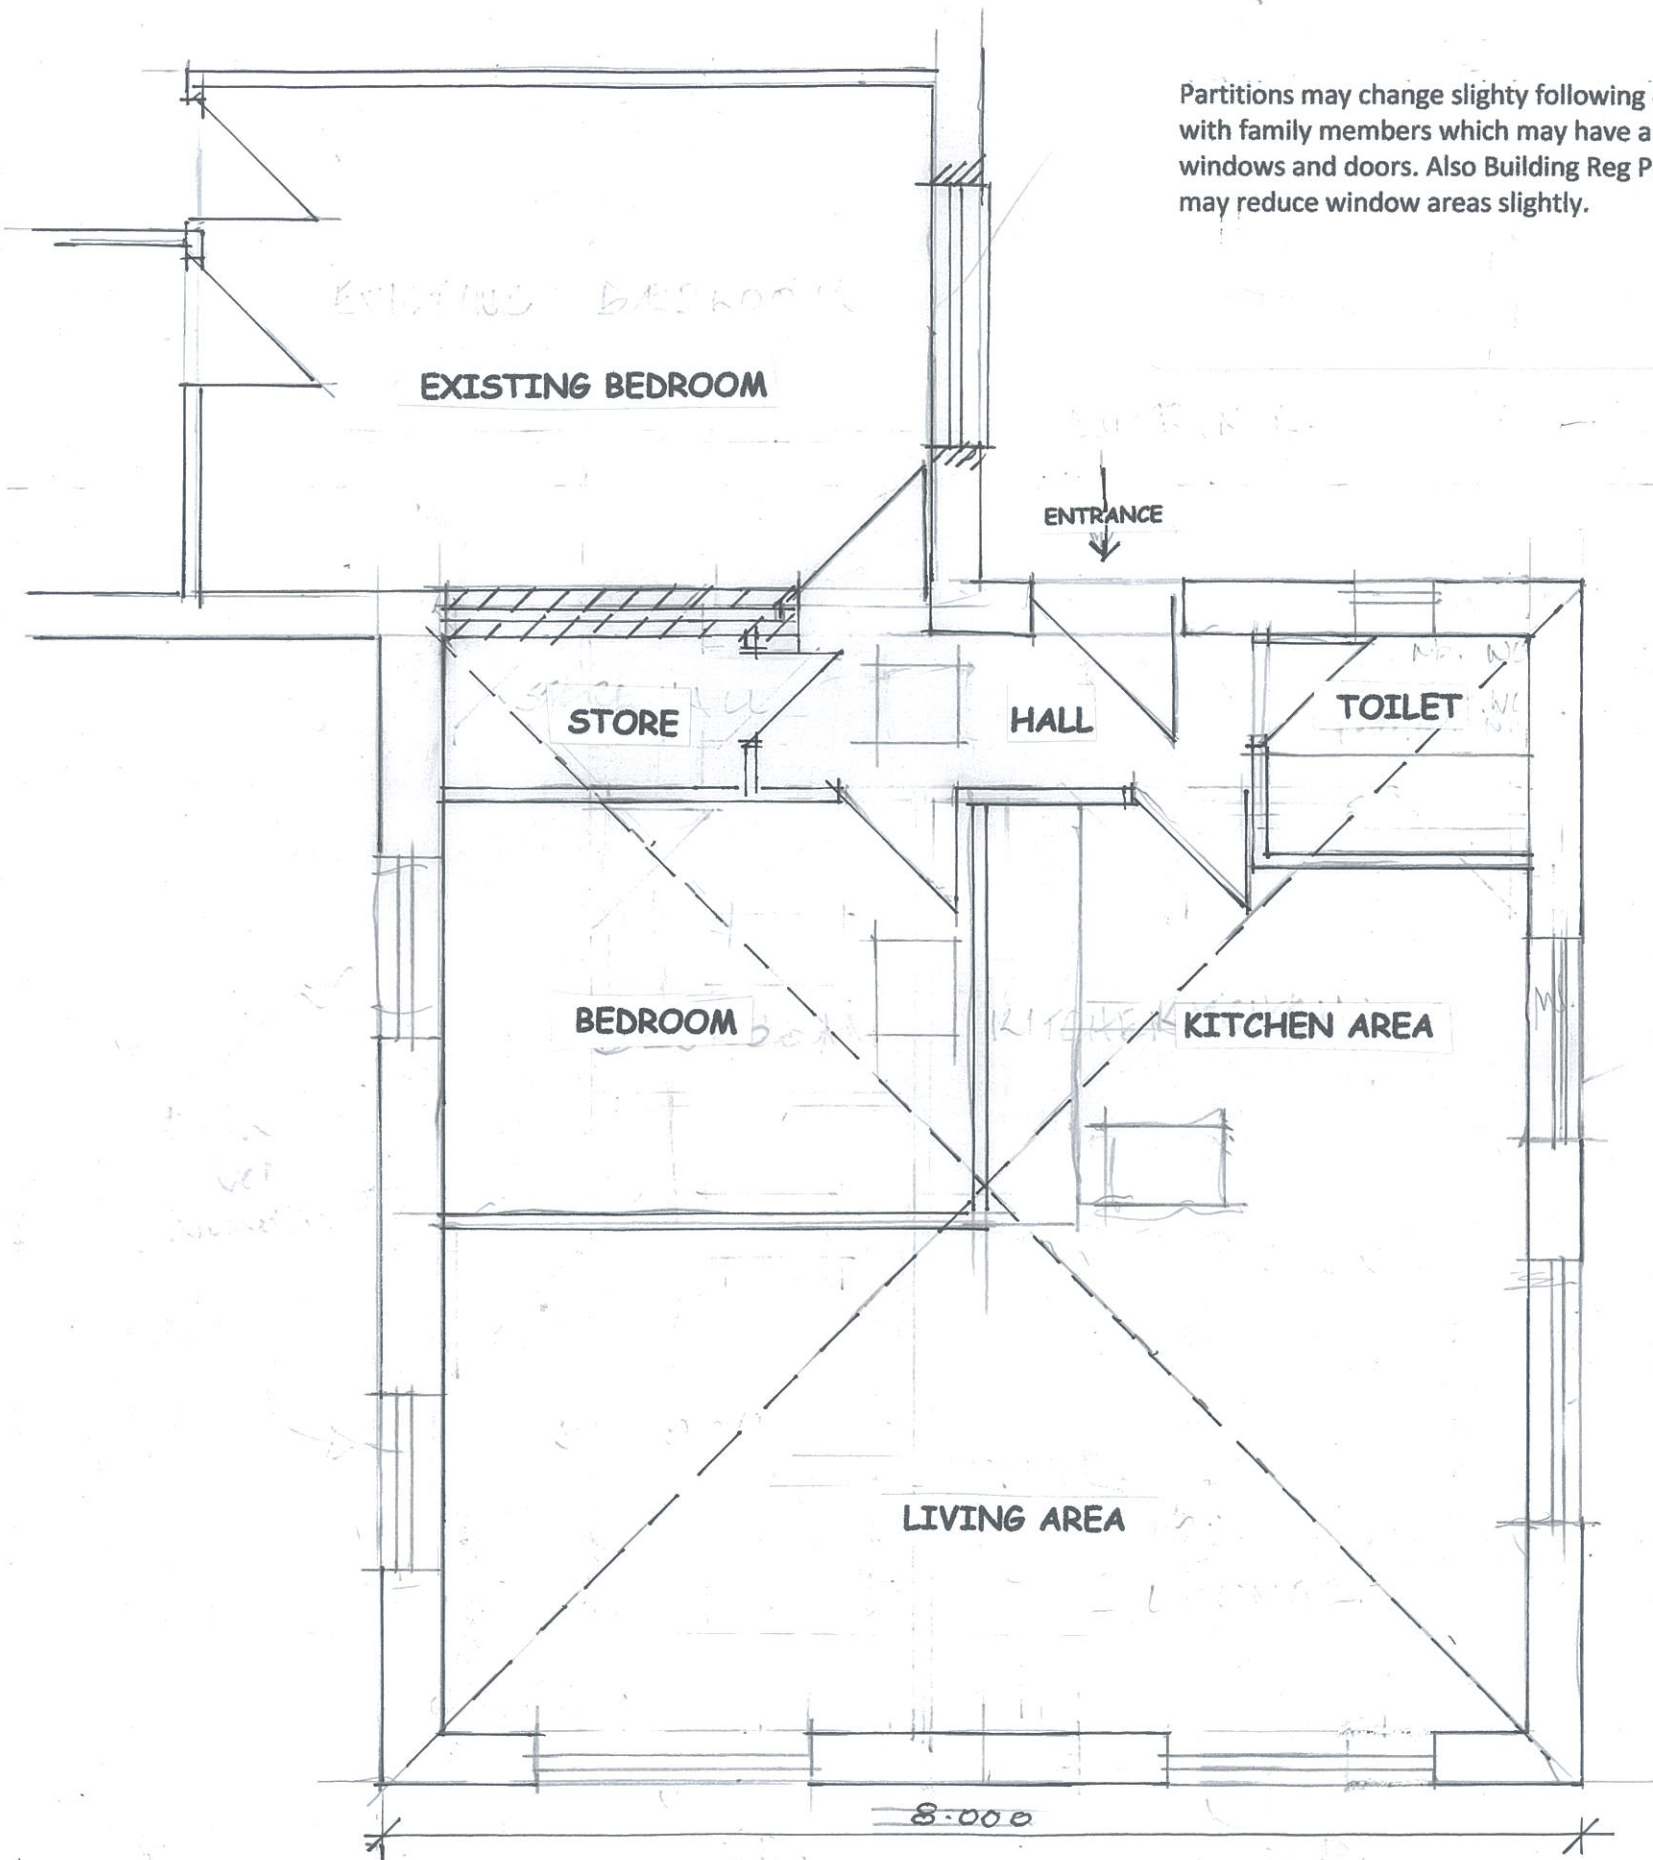





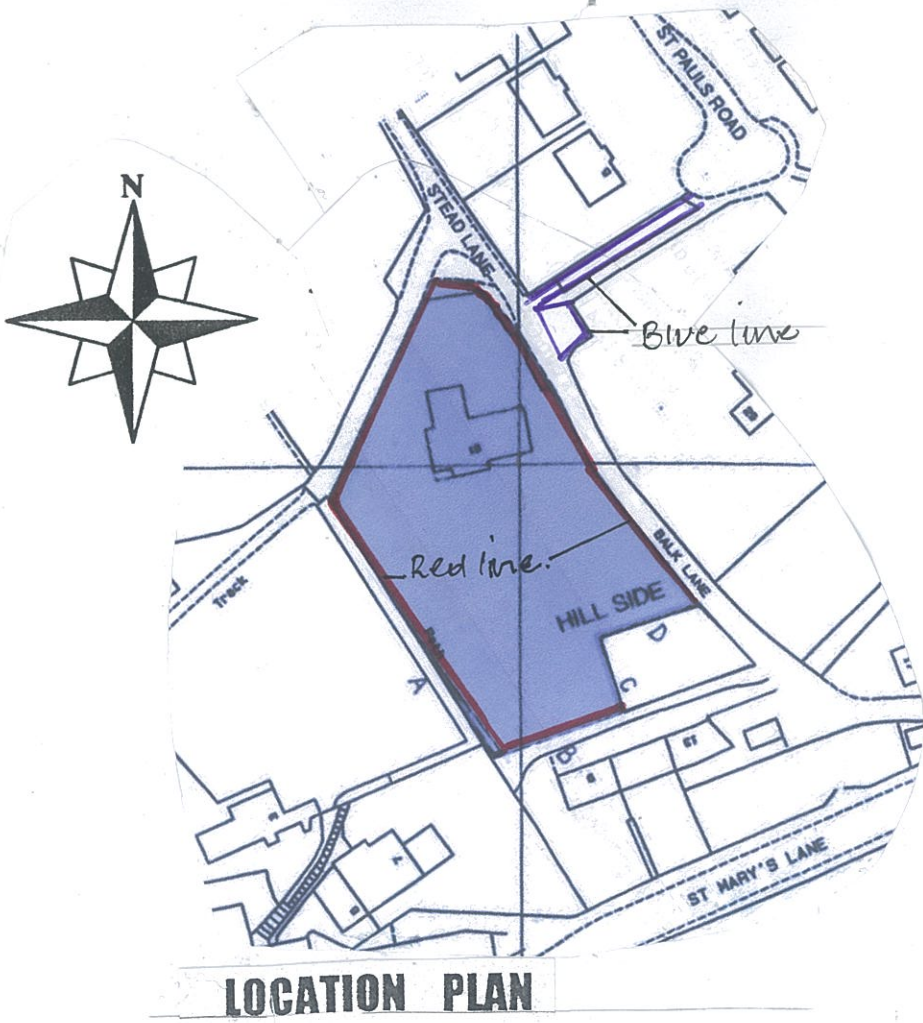


Partitions may change slightly following detailed discussion with family members which may have a slight impact on windows and doors. Also Building Reg Part L calculations may reduce window areas slightly.


EXTENSION GROUND FLOOR PLAN

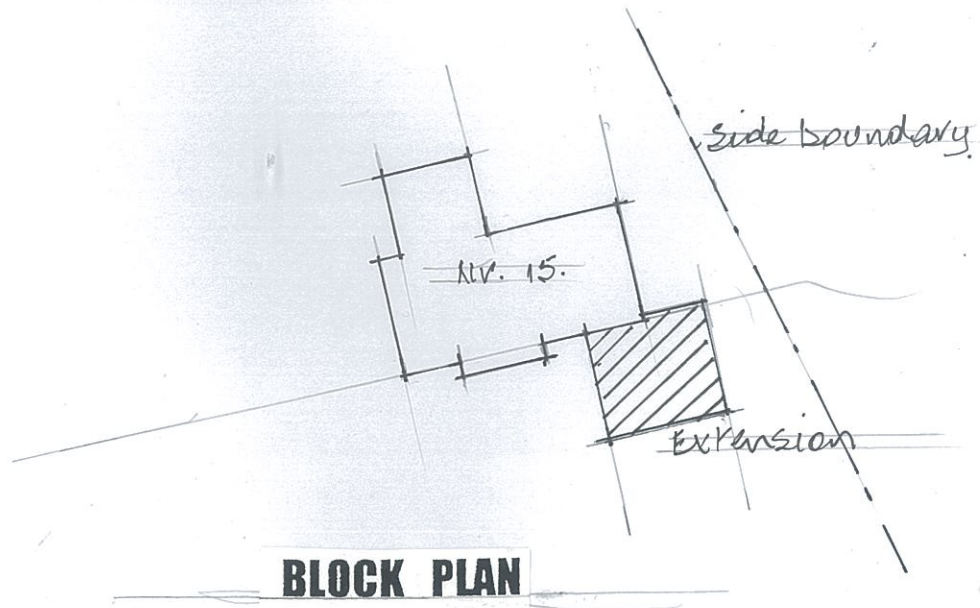


Partitions may change slightly following detailed discussion with family members which may have a slight impact on windows and doors. Also Building Reg Part L calculations may reduce window areas slightly.

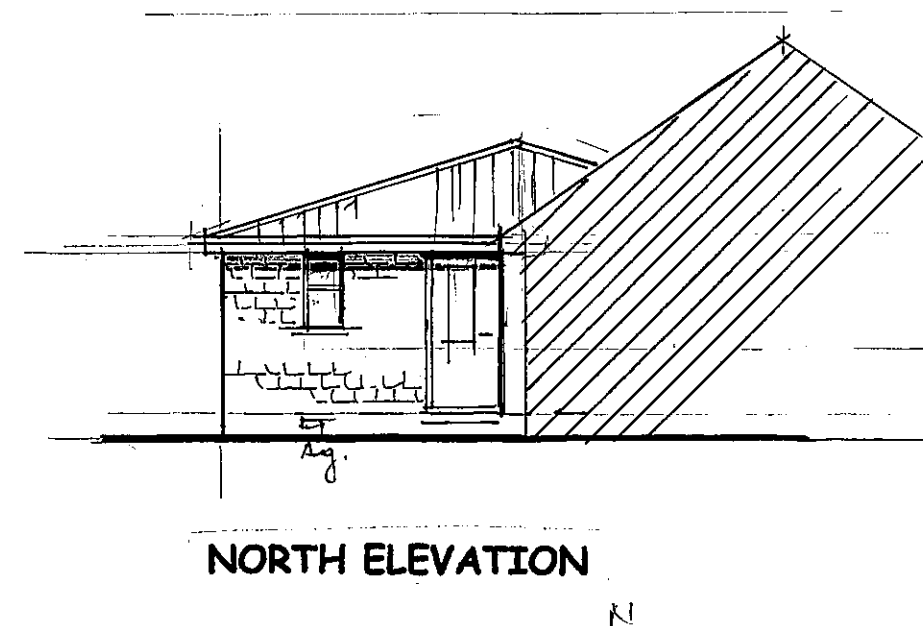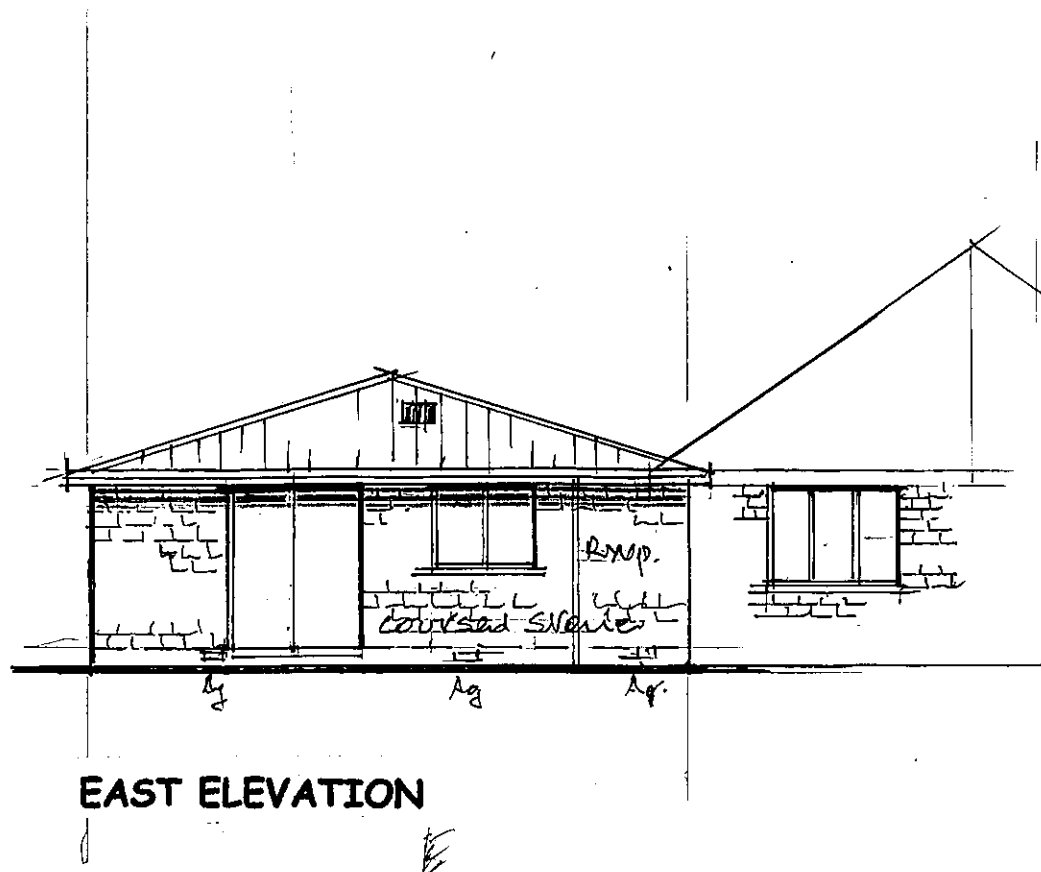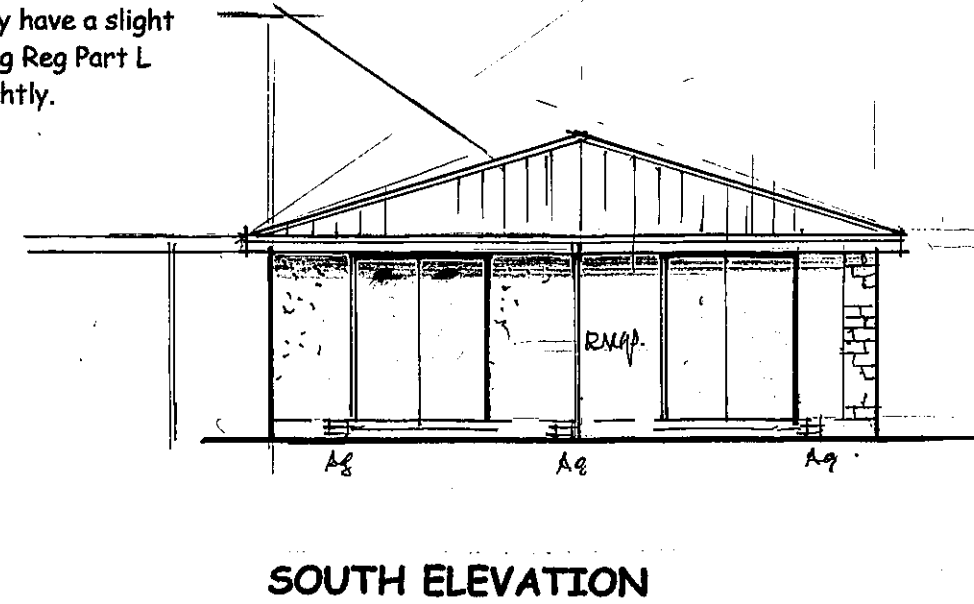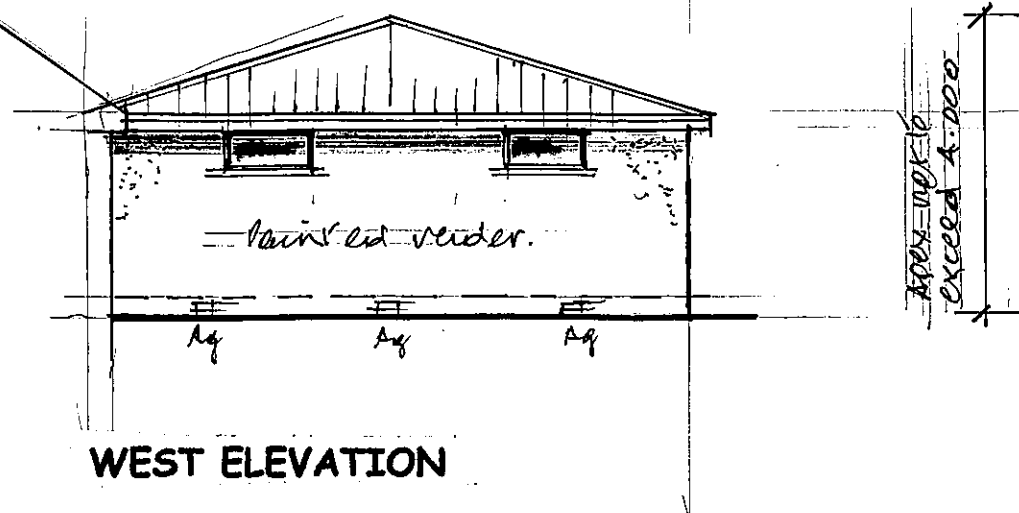


Measured on site 16.400

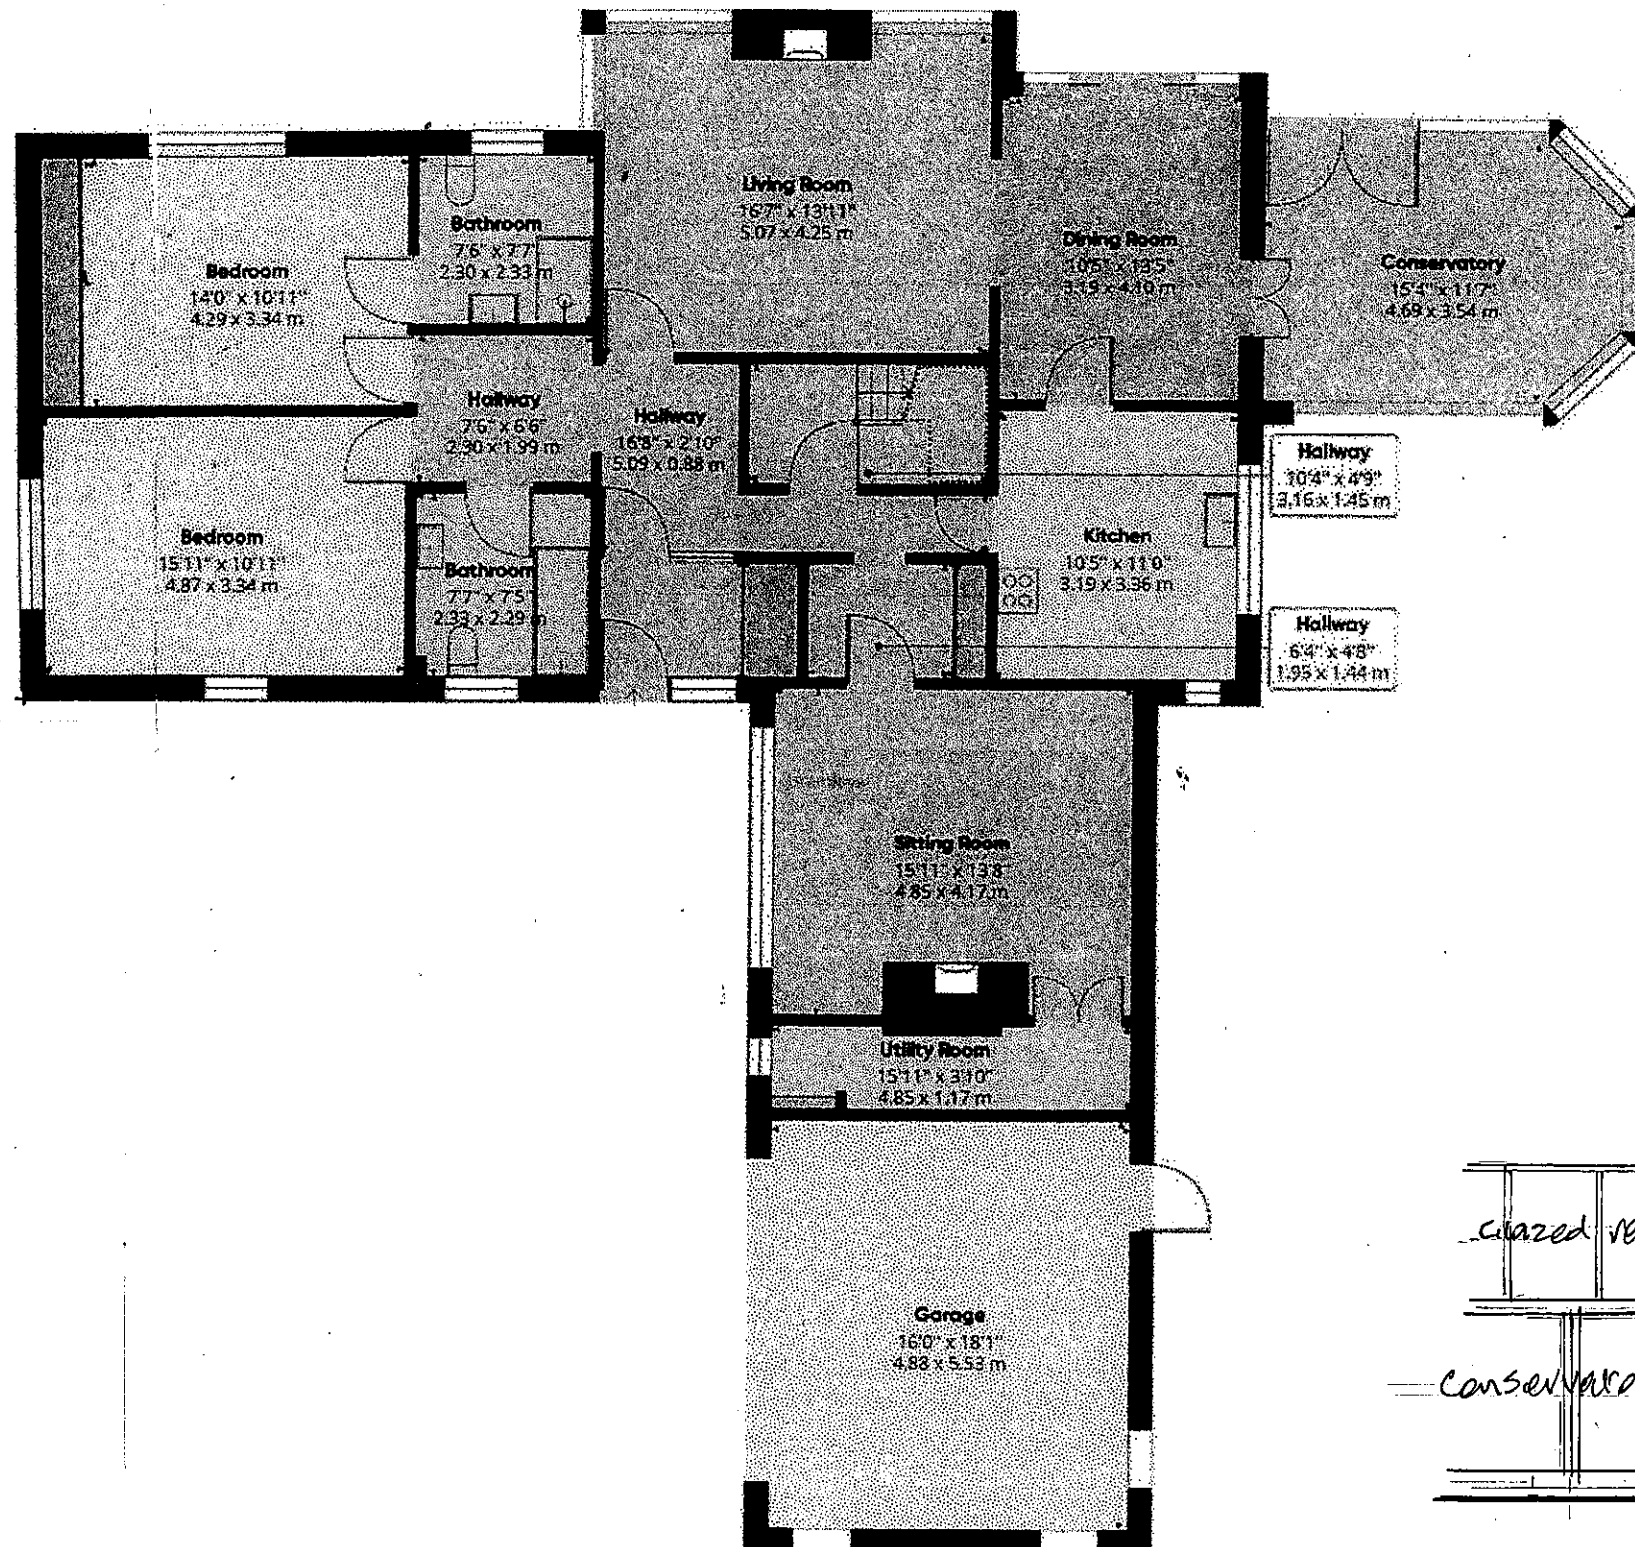

EXISTING GROUND FLOOR PLAN

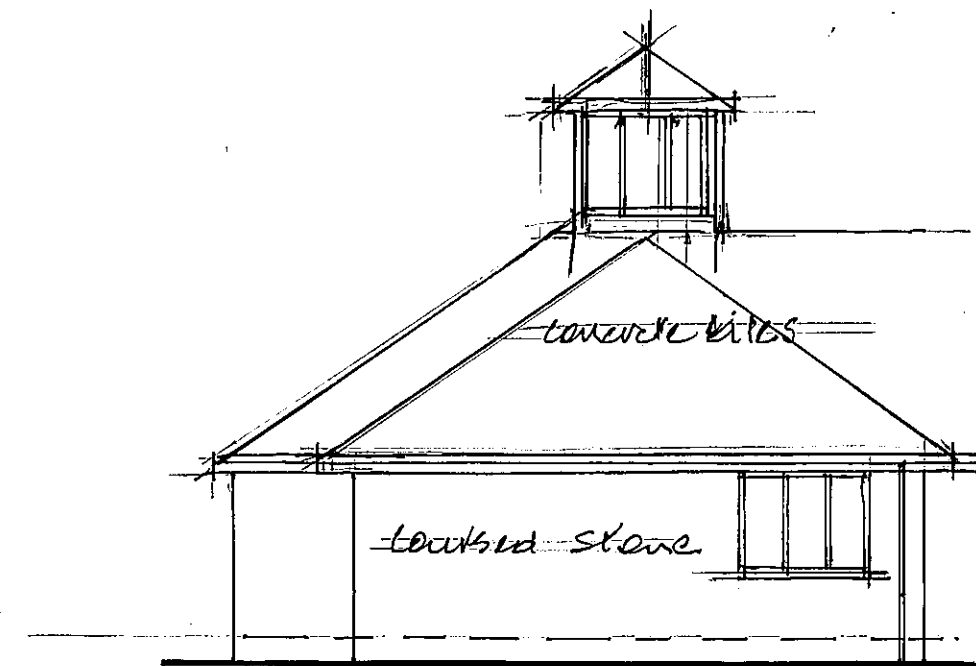

EXISTING EAST ELEVATION

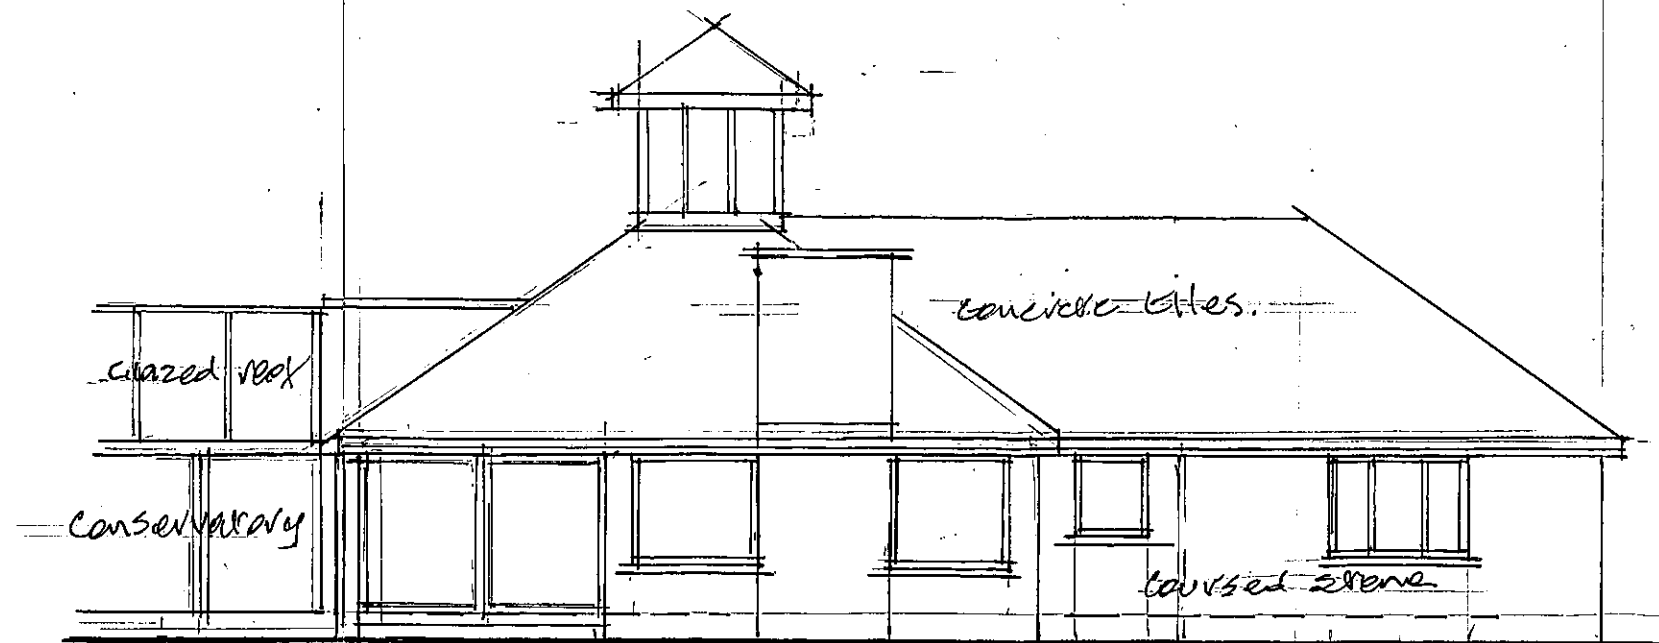

EXISTING SOUTH ELEVATION