

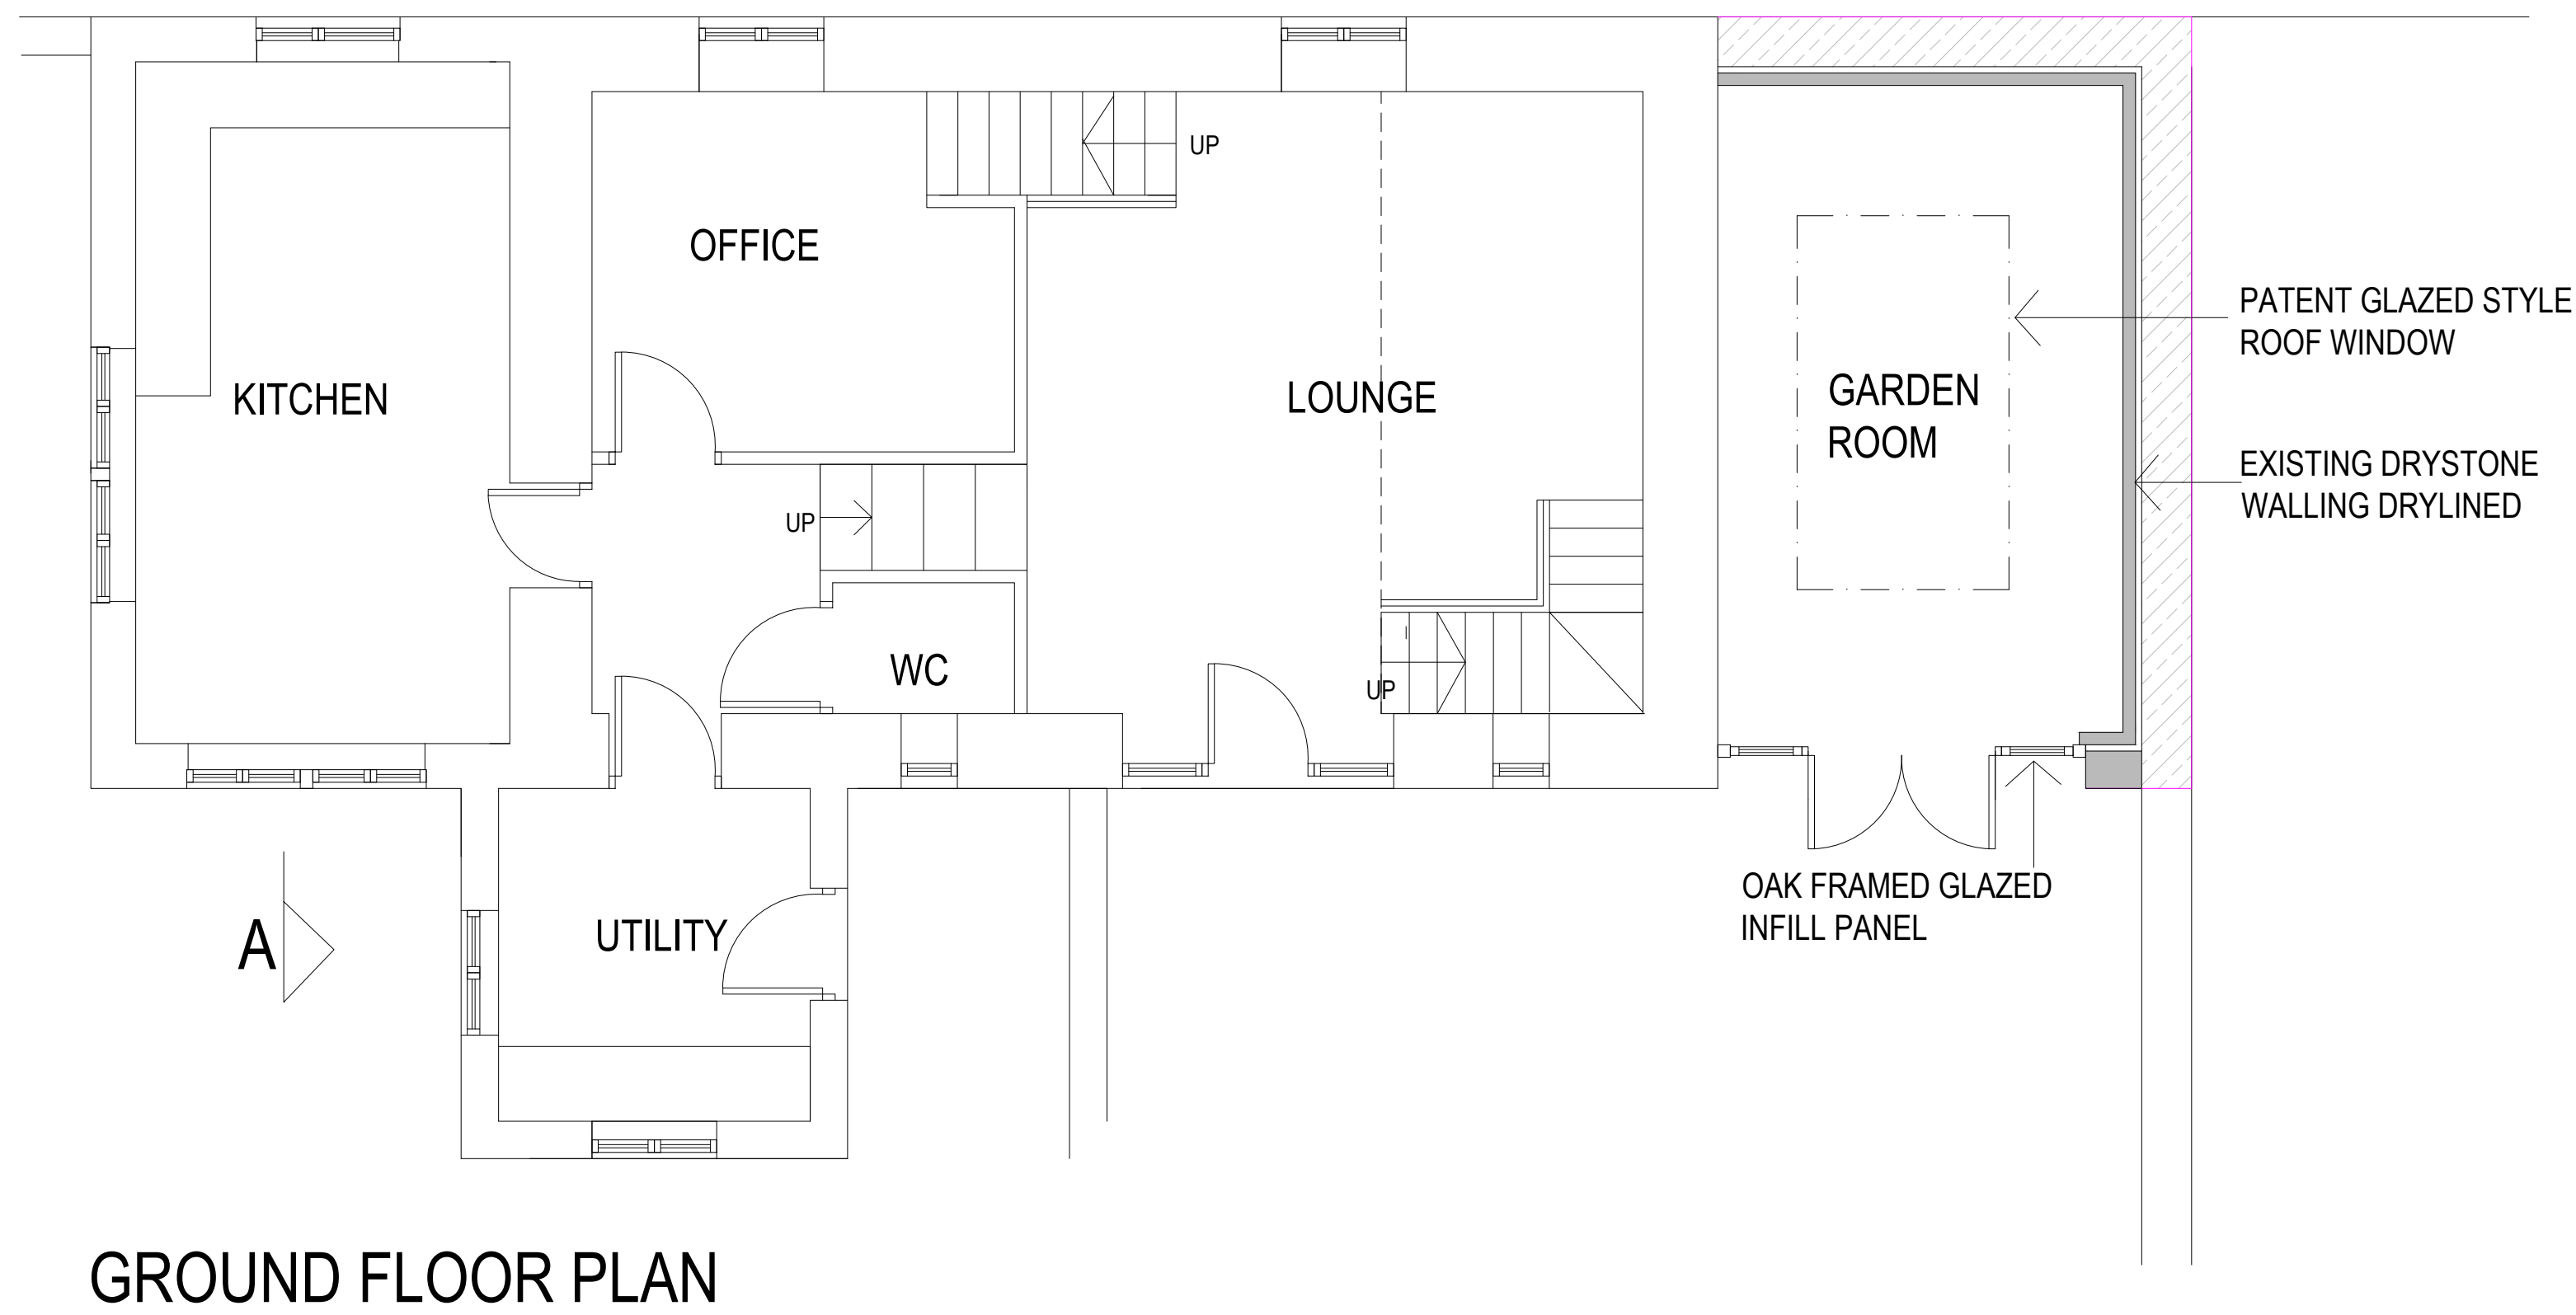


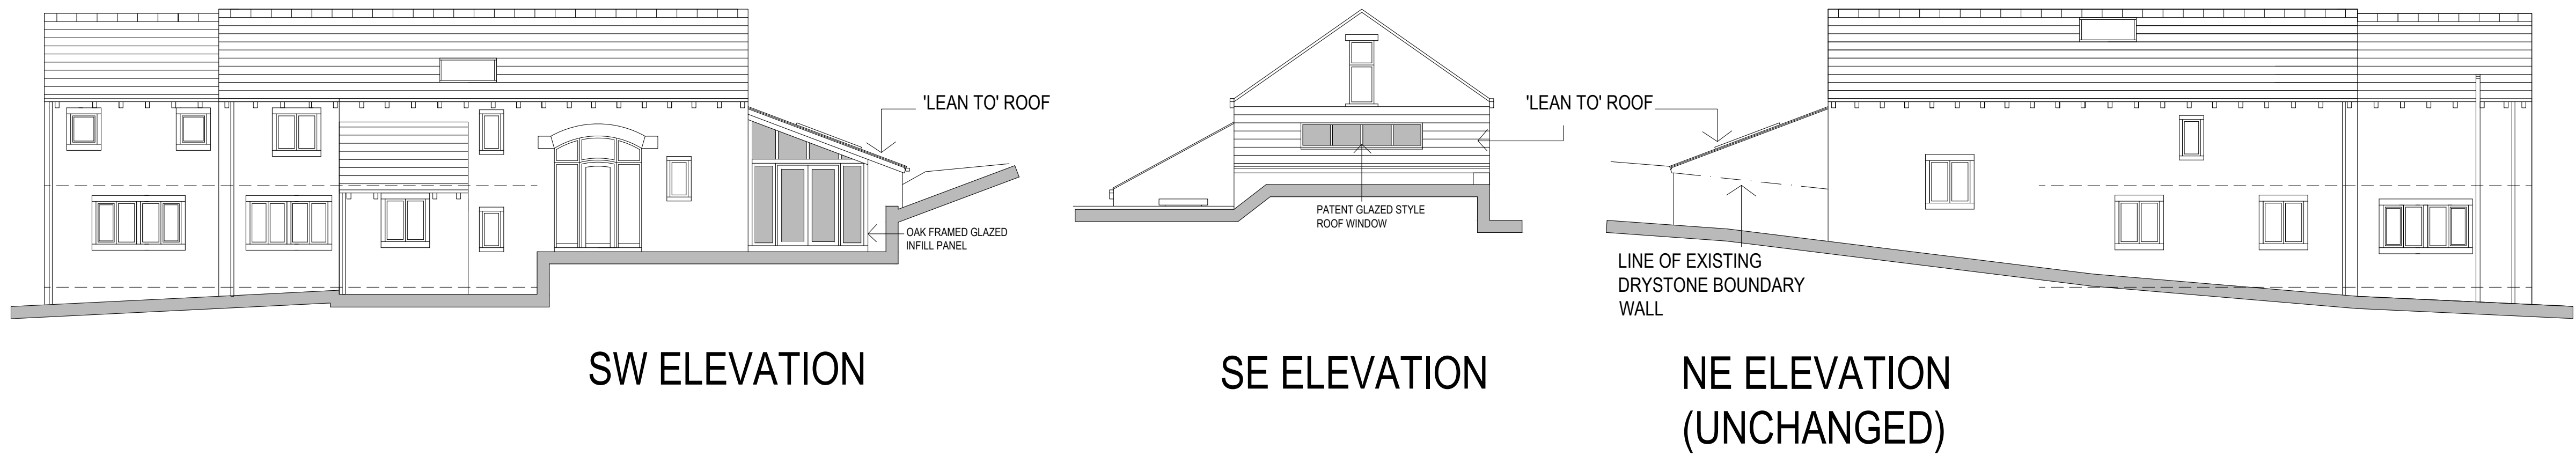

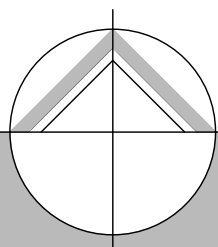

northern design
partnership

Chartered Architects
The Chapel, Millmoor Road,
Meltham, Holmfirth, HD9 5JU

www.northerndesignpartnership.co.uk
Instagram: @northerndesignp
Telephone: (01484) 854848

client	MR A NUTTON		
project	PROPOSED CONVERSION OF 'LEAN TO' HUNTERS LODGE, CEMETERY ROAD, HOLMFIRTH		
drawing	PROPOSED PLANS AND ELEVATIONS		
revision	notes	date	drawn
*	*	*	*
scale :	1:50 AND 1:100 AT A1	08.24	PB
project no.	2246	drawing no.	06