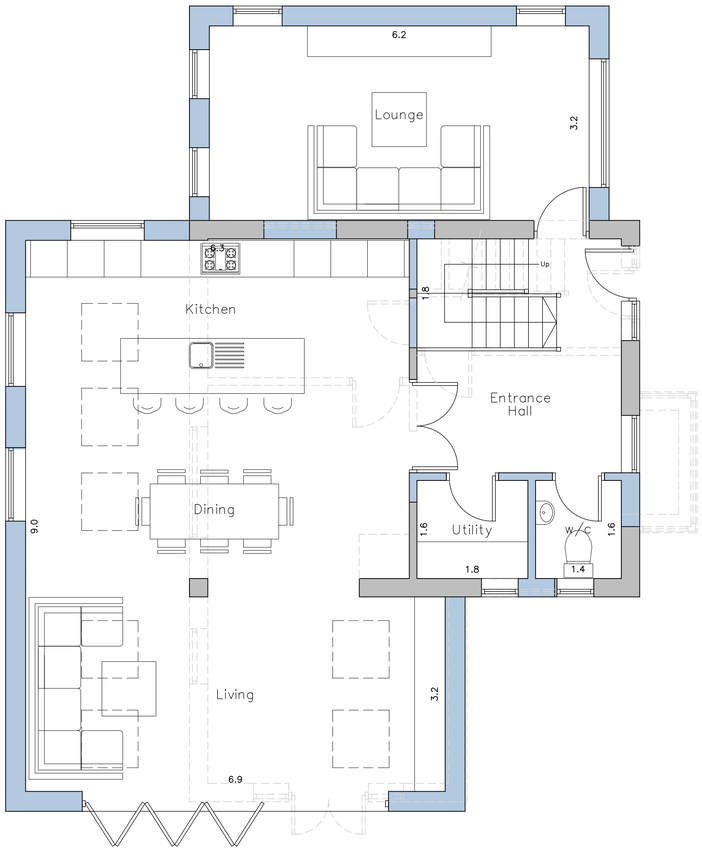

Proposed Ground Floor Layout
Scale 1:50

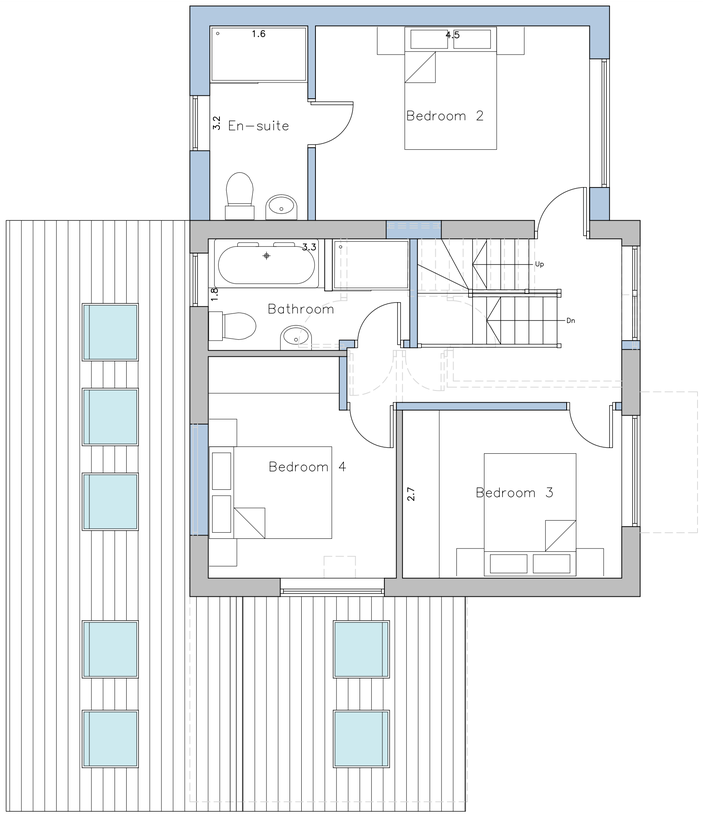

Proposed First Floor Layout
Scale 1:50

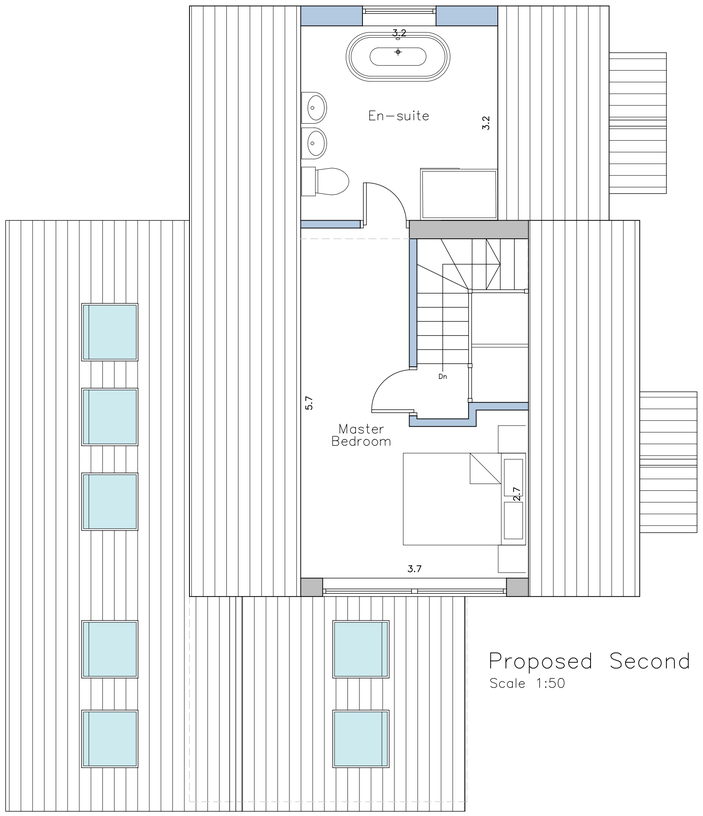

Proposed Second Floor Layout
Scale 1:50

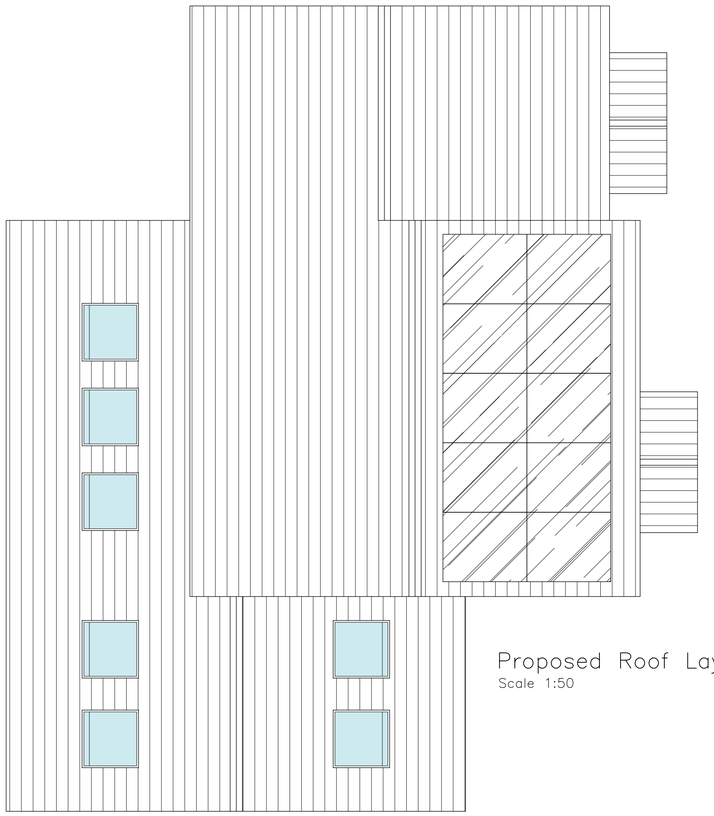

Proposed Roof Layout
Scale 1:50

NOTES

1. No dimensions to be scaled. IF IN DOUBT ASK.

2. All dimensions must be checked and verified on site by the Contractor prior to the commencement of works and Hinchliffe Architecture & Design Ltd. to be notified of any discrepancies.

3. The copyright of these drawings remains the property or Hinchliffe Architecture & Design Ltd. They must not be reproduced in any way without prior written consent from the originator (Hinchliffe Architecture & Design Ltd.)

Rev.	Date	Description
C	14.10.24	CLIENT AMENDMENTS
B	09.10.24	CLIENT AMENDMENTS
A	09.10.24	FIRST ISSUE

Status
PLANNING

hinchliffe
architecture & design
Hinchliffe A&D
24 Carr View Road
Hepworth
Holmfirth
West Yorkshire
HD9 1HG
07921 907 162
01484 520 764
info@hinch-architecture.co.uk
www.hinch-architecture.co.uk

Client
MR S. PEGG

Project
20 STAFFORD HILL
KIRKHEATON
HUDDERSFIELD
WEST YORKSHIRE
HD5 0EF

Drawing Title
PROPOSED FLOOR PLANS

Scale (at A1)	Date
AS SHOWN	OCT' 2024

Drg. no.	Rev.
273-24-PL02	C

10 0 10 20 50 100mm NATURAL SCALE

ORIGINAL DRAWING SIZE 841 x 594