This drawing is not to be scaled. All dimensions to be checked on site.
Discrepancies, ambiguities and / or omissions between this drawing and information given elsewhere must be reported immediately to head office for clarification before proceeding.

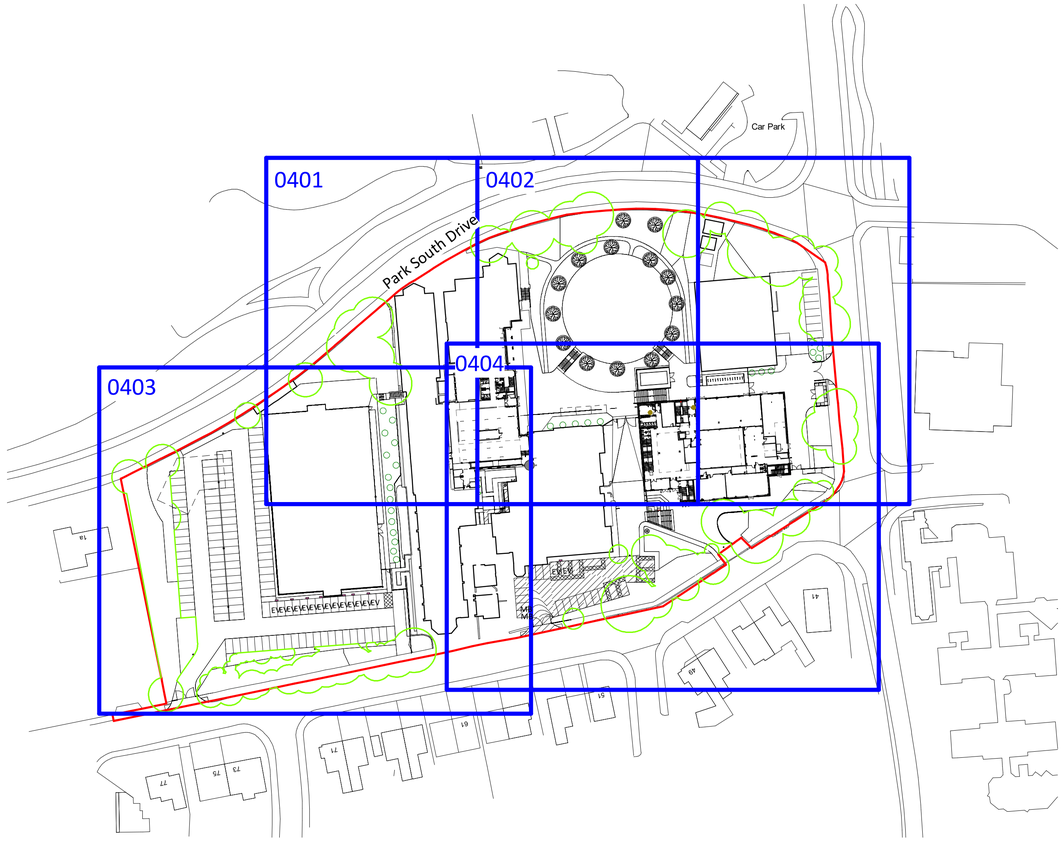

Woodland Structure Planting

Num	Abbrev.	Species	Size	Specification	Density Counted or m2
206	AC	Acer campestre	60-80cm	Bare root	0.75
206	CS	Cornus sanguinea	60-80cm	Bare root	0.75
206	CA	Corylus avellana	60-80cm	Bare root	0.75
206	MS	Malus sylvestris	60-80cm	Bare root	0.75

Ornamental Planting (Sun)
Total Area – 286m2

Num	Abbrev.	Species	Size	Specification	Density
127	RFSG	Rudbeckia fulgida var. sullivantii 'Goldsturm'	2L	Full Pot: C	7/m²
127	AMP	Achillea millefolium paprika	2L	Full Pot: C	7/m²
127	PAA	Persicaria amplexicaulis 'Alba'	2L	Full Pot: C	7/m²
127	VVD	Veronicastrum virginicum 'Diana'	2L	Full Pot: C	7/m²
127	HMB	Helenium 'Moerheim beauty'	2L	Full Pot: C	7/m²
127	HRT	Helenium 'Ruby tuesday'	2L	Full Pot: C	7/m²
127	KPOV	Kniphofia popsicle 'Orange Vanilla'	2L	Full Pot: C	7/m²
127	VB	Verbena bonariensis	2L	Full Pot: C	7/m²
127	SC	Schizostylus coccinea Pink Princess	2L	Full Pot: C	7/m²
127	SS	Sisyrinchium striatum	2L	Full Pot: C	7/m²
127	AM	Anemanthele lessoniana	2L	Full Pot: C	7/m²
127	NS	Nassella tenuissima	2L	Full Pot: C	7/m²
127	MCM	Molinia caerulea 'moorhexe'	2L	Full Pot: C	7/m²
127	MSA	Miscanthus sinensis 'Abundance'	2L	Full Pot: C	7/m²
127	MCAT	Molinia caerulea subsp. arundinacea 'transparent'	2L	Full Pot: C	7/m²
127	CAKF	Calamagrostis acutiflora 'Karl Foerster'	2L	Full Pot: C	7/m²

Woodland Herb Layer (Area – 1567m2)

Number	Abbrev.	Species	Size	Specification	Density
607	AR	*Ajuga reptans* (Bugleherb)	1L	Full Pot: C	7/m²
607	AU	*Allium ursinum* (Ramsons)	1L	Full Pot: C	7/m²
607	AN	*Anemone nemorosa* (Wood anemone)	1L	Full Pot: C	7/m²
607	AS	*Anthriscus sylvestris* (Cow Parsley)	1L	Full Pot: C	7/m²
607	AM	*Arum maculatum* (Cuckoo-pint)	1L	Full Pot: C	7/m²
607	AF	*Athyrium filix-femina* (Lady fern)	1L	Full Pot: C	7/m²
607	CT	*Campanula trachelium (Nettle-leaved Bellflower)*	1L	Full Pot: C	7/m²
607	CM	*Convallaria majalis* (Lily of the valley)	1L	Full Pot: C	7/m²
607	DA	*Dryopteris affinis* (Golden Shield Fern)	1L	Full Pot: C	7/m²
607	EC	*Eupatorium cannabinum (Hemp-agrimony)*	1L	Full Pot: C	7/m²
607	GO	*Galium oderatum (Woodruff)*	1L	Full Pot: C	7/m²
607	GS	*Geranium sylvaticum (Wood crane's-bill)*	1L	Full Pot: C	7/m²
607	GR	*Geum rivale (Water avens)*	1L	Full Pot: C	7/m²
607	HH	*Hedera helix* (Common ivy)	1L	Full Pot: C	7/m²
607	OA	*Oxalis acetosella* (Wood sorrel)	1L	Full Pot: C	7/m²
607	PVe	*Primula veris* (Cowslip)	1L	Full Pot: C	7/m²
607	PVu	*Primula vulagris* (Primrose)	1L	Full Pot: C	7/m²
607	SD	*Silene dioica* (Red campion)	1L	Full Pot: C	7/m²

Ornamental Planting (shade)
Total Area – 127m2

Num	Abbrev.	Species	Size	Specification	Density
54	AM	Alchemilla mollis (deciduous)	2L	Full Pot: C	7/m²
54	AHHB	Anemone x hybrid 'Honerine jobert (deciduous)	2L	Full Pot: C	7/m²
54	ACP	Astilbe chinensis var. taquetii 'purpurplanze (winter interest)	2L	Full Pot: C	7/m²
54	AR	Ajuga reptans (evergreen)	2L	Full Pot: C	7/m²
54	BO	Bergenia 'Overture' (evergreen)	2L	Full Pot: C	7/m²
54	AM	Astrantia major (deciduous)	2L	Full Pot: C	7/m²
54	PAS	Persicaria affinis 'Superba'	2L	Full Pot: C	7/m²
54	PTGP	Pachusanda terminalis 'Green Carpet' (evergreen)	2L	Full Pot: C	7/m²
54	HO	Helleborous orientallis (evergreen)	2L	Full Pot: C	7/m²
54	AS	Asplenium scolopendrium (evergreen)	2L	Full Pot: C	7/m²
54	DA	Dryopteris affinis (semi evergreen)	2L	Full Pot: C	7/m²
54	DFM	Dryopteris flix mas	2L	Full Pot: C	7/m²
54	PS	Polystichum setiferum (evergreen)	2L	Full Pot: C	7/m²
54	DD	Dryopteris dilatate (semi evergreen)	2L	Full Pot: C	7/m²
54	AL	Anemanthele lessoniana (semi evergreen)	2L	Full Pot: C	7/m²
54	SC	Sesleria caerulea (evergreen)	2L	Full Pot: C	7/m²

Ornamental Shrub Planting

Num.	Abbrev.	Species	Size	Specification	Density
10	HMP	Hamamelis × intermedia 'Pallida'	10L	Full Pot: C	As shown
9	CK	Cornus Kousa	10L	Full Pot: C	As shown
11	VBD	Viburnum Bobnantense Dawn	10L	Full Pot: C	As shown

Ornamental Tree Planting

Num.	Abbrev.	Species	Size	Specification	Density
14	CBFF	Carpinus betulus 'Frans Fontaine'	16-18cm	RB 6m+	As shown

Revision	Status	Rev	Author	Aprvd	Date
Issued for Planning	S2	C18	BRM	MGO	03/10/24
Updated inline with pitch ammendments	S2	C17	BRM	MGO	18/10/23
Planting Numbers updated requested by GT	S2	C16	IWA	IWA	07/09/22
Planting Numbers updated requested by GT	S2	C15	IWA	IWA	01/09/22
Planting Numbers updated requested by GT	S2	C14	IWA	IWA	02/08/22
Planting Numbers Updated	S2	C13	IWA	IWA	12/07/22
Planting Numbers Updated	S2	C12	IWA	IWA	16/06/22
Planting Numbers Updated Further	S2	C11	IWA	IWA	16/06/22
Planting Numbers Updated	S2	C10	IWA	IWA	16/06/22
Layout updated	S2	C09	IWA	IWA	07/06/22
Planting scheme updated	S2	C08	IWA	IWA	01/06/22
Updated planting numbers	S2	C07	CLO	IWA	30/05/22
Planting numbers updated	S2	C06	IWA	IWA	24/05/22
Update to parking bays	S2	C05	CLO	IWA	13/05/22
Update to planting	S2	C04	IWA	IWA	04/05/22
s278 works added	S2	C03	IWA	IWA	11/04/22
Updated with comments from GT	S2	C02	IWA	IWA	18/02/22
Issued for Stage 5	S2	C01	CLO	IWA	16/12/21
Updated in line with latest info	S2	P06	CLO	IWA	16/12/21
Changes in line with comments	S2	P05	CLO	IWA	11/11/21
Ramp and additional steps added and Sprinkler updated					
	S2	P04	IWA	IWA	29/10/21
Issued for Stage 4	S2	P03	KMS	IWA	22/10/21

oobe
GallifordTry

newcastle:
studio 7 & 8, the kiln, hoults yard, walker road, newcastle, ne6 2hl. t: +44 (0)191 281 3775
london:
the fisheries, 1 mentmore terrace, london, e8 3pn. t: +44 (0)203 479 2649
glasgow:
177 w george st, glasgow metropolitan area, g2 2lb. t: +44 (0)141 301 1465

w: www.oobe.co.uk **e:** info@oobe.co.uk

Client Galliford Try
Project Greenhead College

Title Proposed Planting Plan Overview

Dwg. No. NE8659- OOB- ZZ- 00- DR- L- 0400 Scale 1 : 1000 @ A1
Revision C18 Date October 2021

A5 Construction (RIBA Stage 5)