NOTE: ALL DIMENSIONS SHOWN ARE PROVISIONAL DIMENSIONS ONLY & SHOULD NOT BE READ AS EXACT MEASUREMENTS.
THESE MAY NEED TO BE ALTERED DUE TO SITE CONSTRAINTS/ INSPECTION
THE DRAWINGS AND DESIGN ARE THE COPYRIGHT OF L'ARCHE DEVELOPMENTS YORKSHIRE LTD & SHOULD NOT BE RE-PRODUCED WITHOUT PRIOR PERMISSION

PROPOSED SIDE ELEVATION

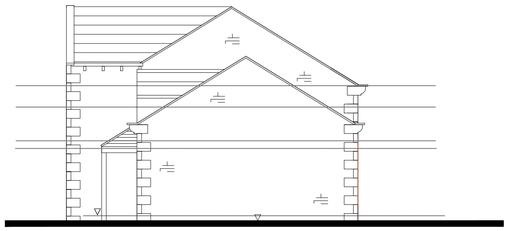

PROPOSED SIDE ELEVATION

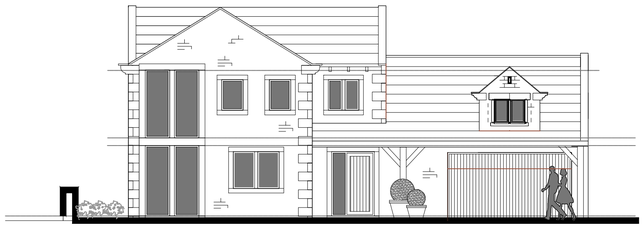

PROPOSED FRONT ELEVATION

PROPOSED REAR ELEVATION

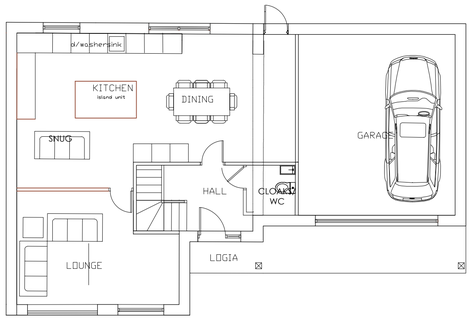

PROPOSED GROUND FLOOR PLAN

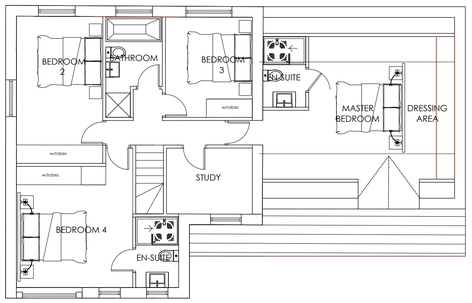

PROPOSED FIRST FLOOR PLAN

PROPOSED RESIDENTIAL SCHEME
4 DWELLINGS
PLOT 1

JOB TITLE

LAND ADJ TO HIGHFIELD COURT
SHEPLEY

CLIENT

S. HAZELL

DRAWN BY		SCALE 1:500 @ A1	
DATE MAR 2024		DRAWING NO. 2072-00-03	REVISION A
CHECKED			

L'ARCHE DEVELOPMENTS
L'Arche Developments (Yorkshire) Ltd
12 Manor Road
Farnley Tyas
HD4 6UL
mail@larchedevelopments.co.uk
Company Reg:8145594 VATReg: 141626355
Claire Parker-Hugill 07787226469 & Emma Hanks 07799724443