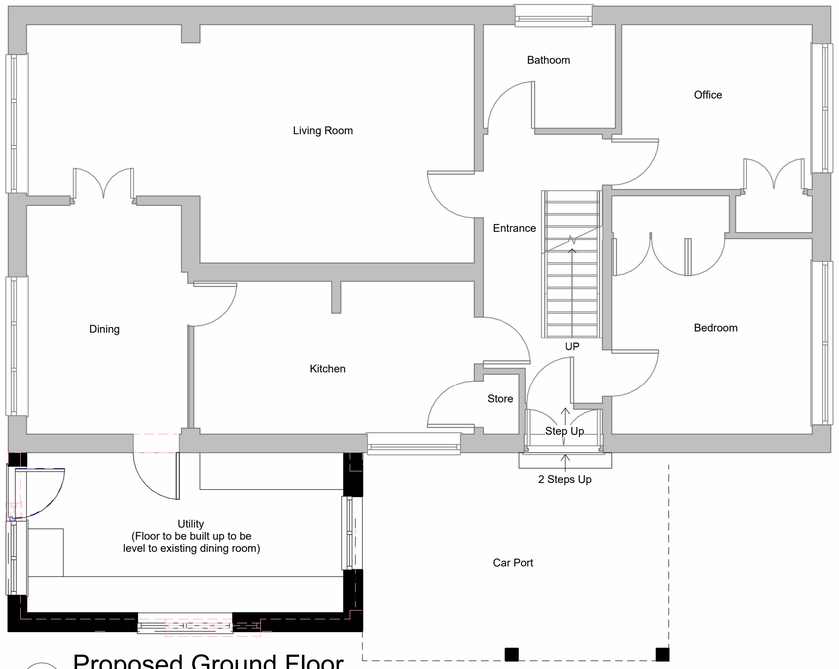

1 Proposed Ground Floor
1 : 50

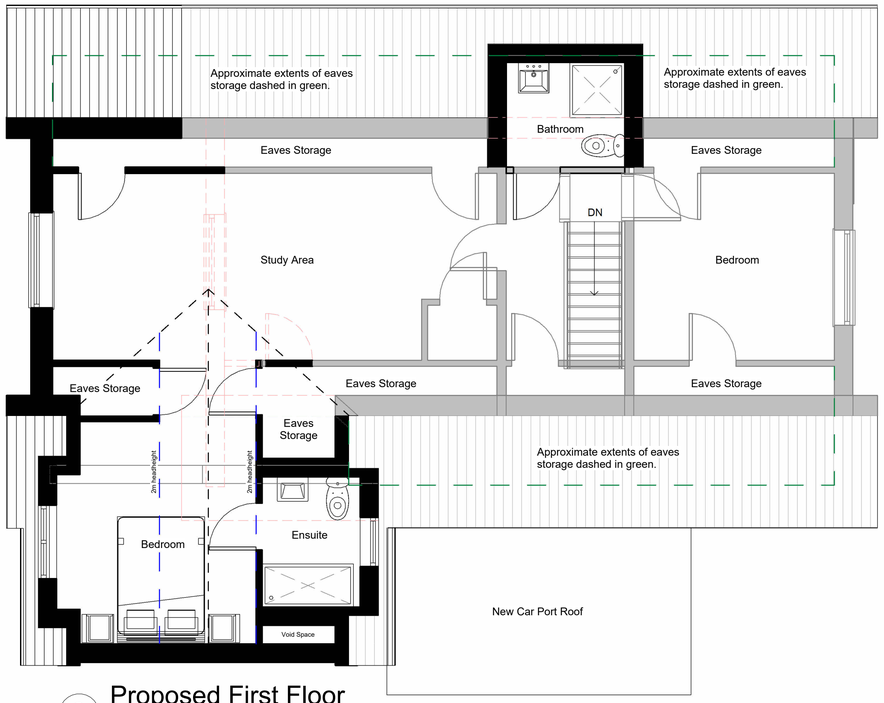

2 Proposed First Floor
1 : 50

Only figured dimensions should be used.

Scaled dimensions should be checked with the Architect.
This drawing together with the design, is the property and copyright of the Architect and must not be reproduced without written permission

0 1 2 3 4 5 10
GRAPHIC SCALE: 1:100
0 1 2 3 4 5
GRAPHIC SCALE: 1:50

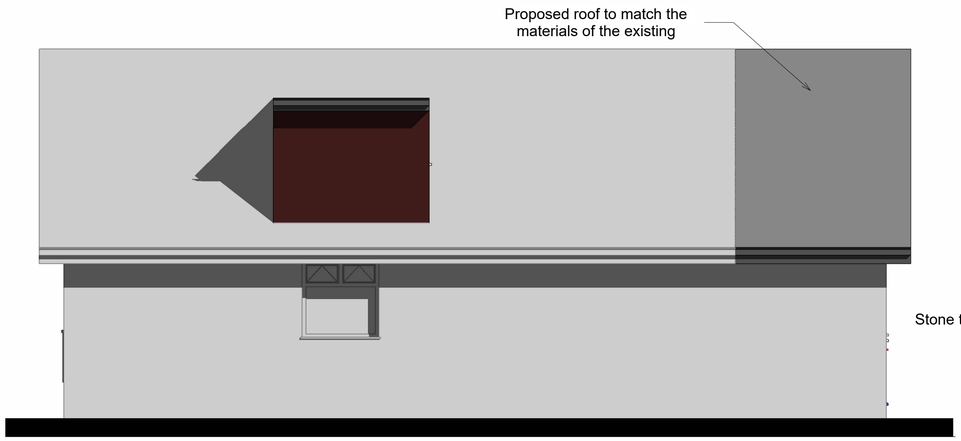

3 (West) Rear Elevation as Proposed
1 : 50

4 (North) Side Elevation as Proposed
1 : 50

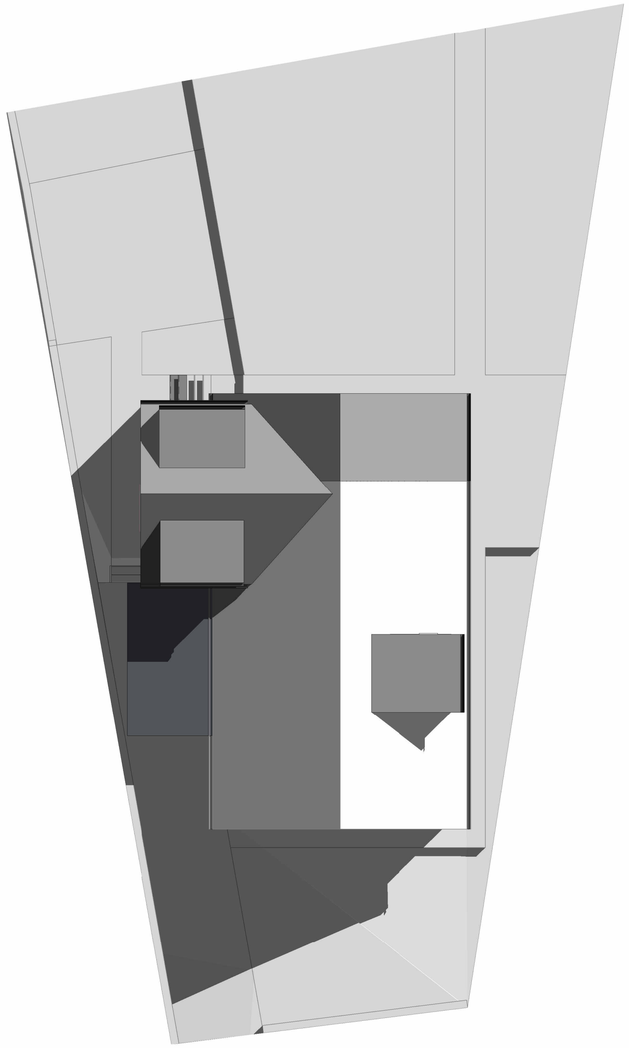

7 Proposed Site Plan
1 : 100

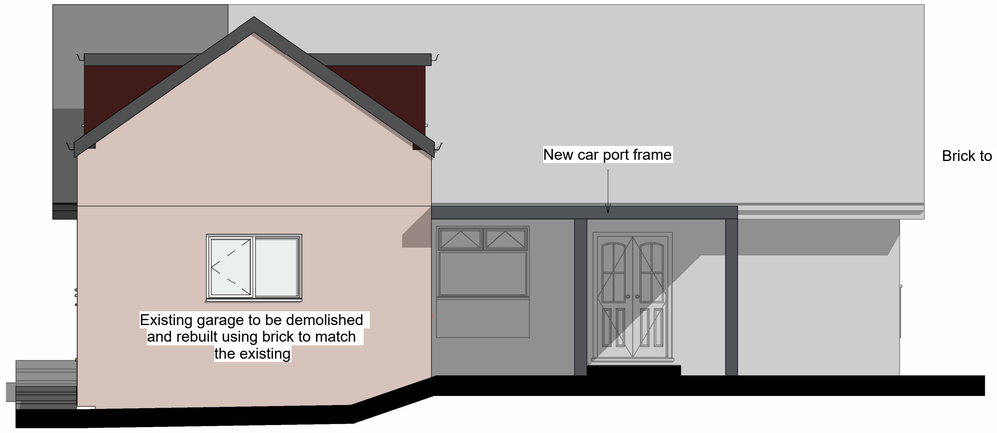

5 (East) Front Elevation as Proposed
1 : 50

6 (South) Side Elevation as Proposed
1 : 50

Rev No	Description	Drawn:	Date

DO NOT SCALE OFF THIS DRAWING

ACUMEN
Designers & Architects
acumenarchitects.co.uk 01484 546 000
Headrow House, Old Leeds Road, Huddersfield, Huddersfield HD1 1SG

Client
R HALLAS

Project
31 SKELTON CRESCENT

Description
PROPOSED PLANS AND ELEVATIONS

Drawing No		Rev No
2921_(100) 02		

Scale		Date Drawn	Drawn By	Authorised By
As indicated	@ A1	22.08.24	AO	JC

Purpose of Issue
Planning ● Building Regs ○ Tender ○ Construction ○ Comment ○ Info ○