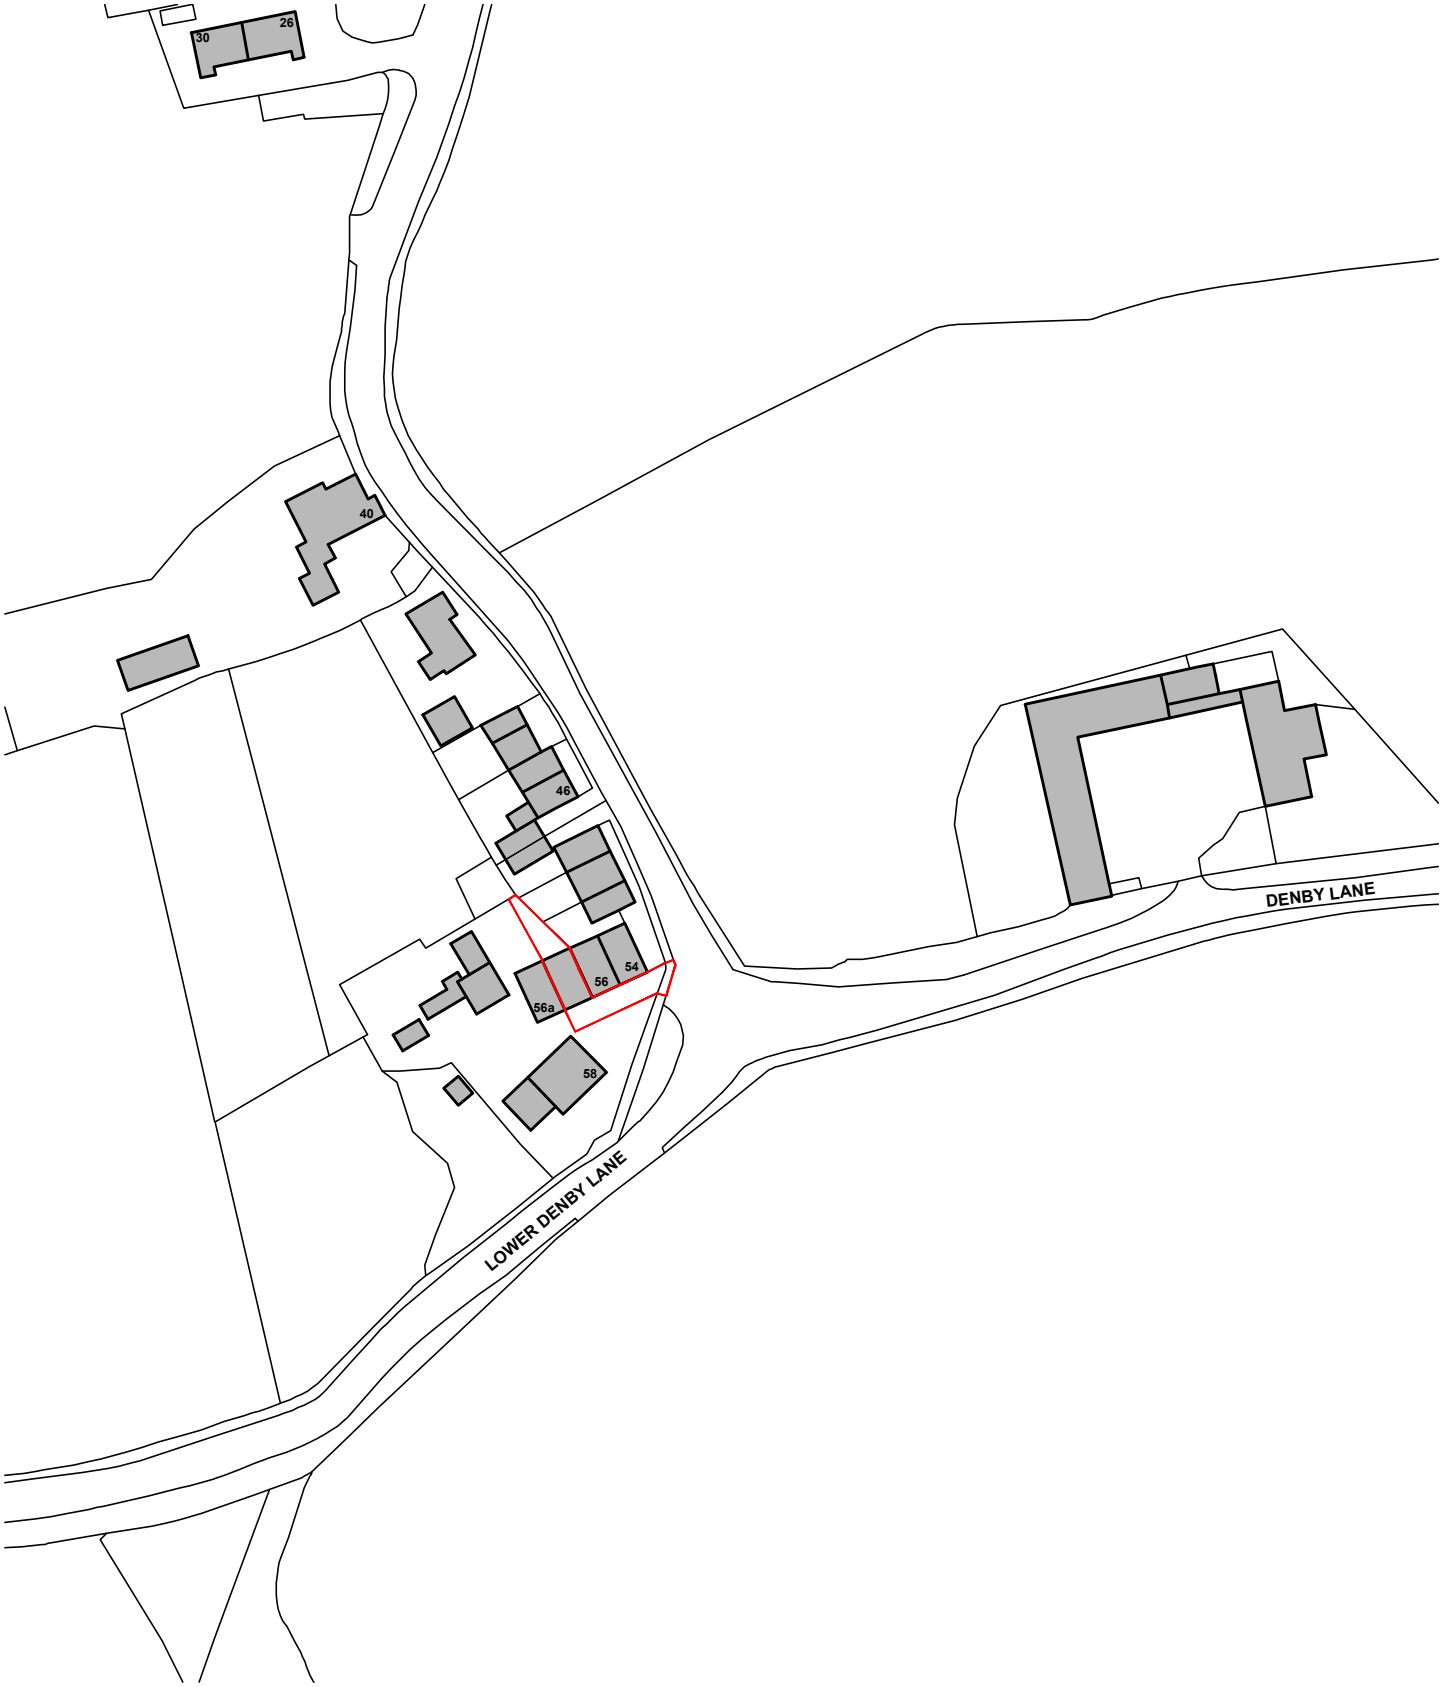

Drawn Scale 1:1250

00m 10m 25m 50m

Lower Denby

Ordnance Survey, (c) Crown Copyright 2015. All rights reserved. Licence number 100022432

N

"For the purposes of Planning Consent the following applies to any copy of this drawing made by the Local Authority:

This copy has been made by and with the authority of the person required to make the plan and drawing open to public inspection pursuant to Section 47 of the Copyright, Designs and Patents Act 1988. Unless that Act provides a relevant exception to copyright, the copy must not be copied without the prior permission of the copyright owner. If any copy is made under the authority only the whole drawing including the copyright holder's name and this notice, is to be copied."

Issue Purpose: PLANNING APPLICATION

AHJ architects

The Courtyard
12a Commercial Road
Skelmanthorpe
Huddersfield
HD8 9AA

t | 07968944840
e | info@ahjarchitects.co.uk

www.ahjarchitects.co.uk

AHJ
architects

Client	Ian Travis	Issued From	
Project	2484 : 56 Lower Denby Lane : Domestic Extension	Date	September 2024
Title	Location Plan	Scale	1:1250 @ A4
-		Drawn	BH Auth BH
Drawing Number	Revision		
2484 – D – 20 – 001	–		

Do not scale from this drawing. Work to figured dimensions, and any discrepancy to be reported to the Architect.

Refer to larger scale drawings where available.