Parking:
- 5 parking slots designated on site in the rear yard,

Waste Storage
- Bin yard provided in the rear yard to include recycling bins and large bins for both first floor residenets and ground floor tenants.

Cycle Storage:
- A secure cycle storage will be provided on site with shed to encourage tenants and residents a greener transport solution. The shed can provide up to 5 bikes at a time.

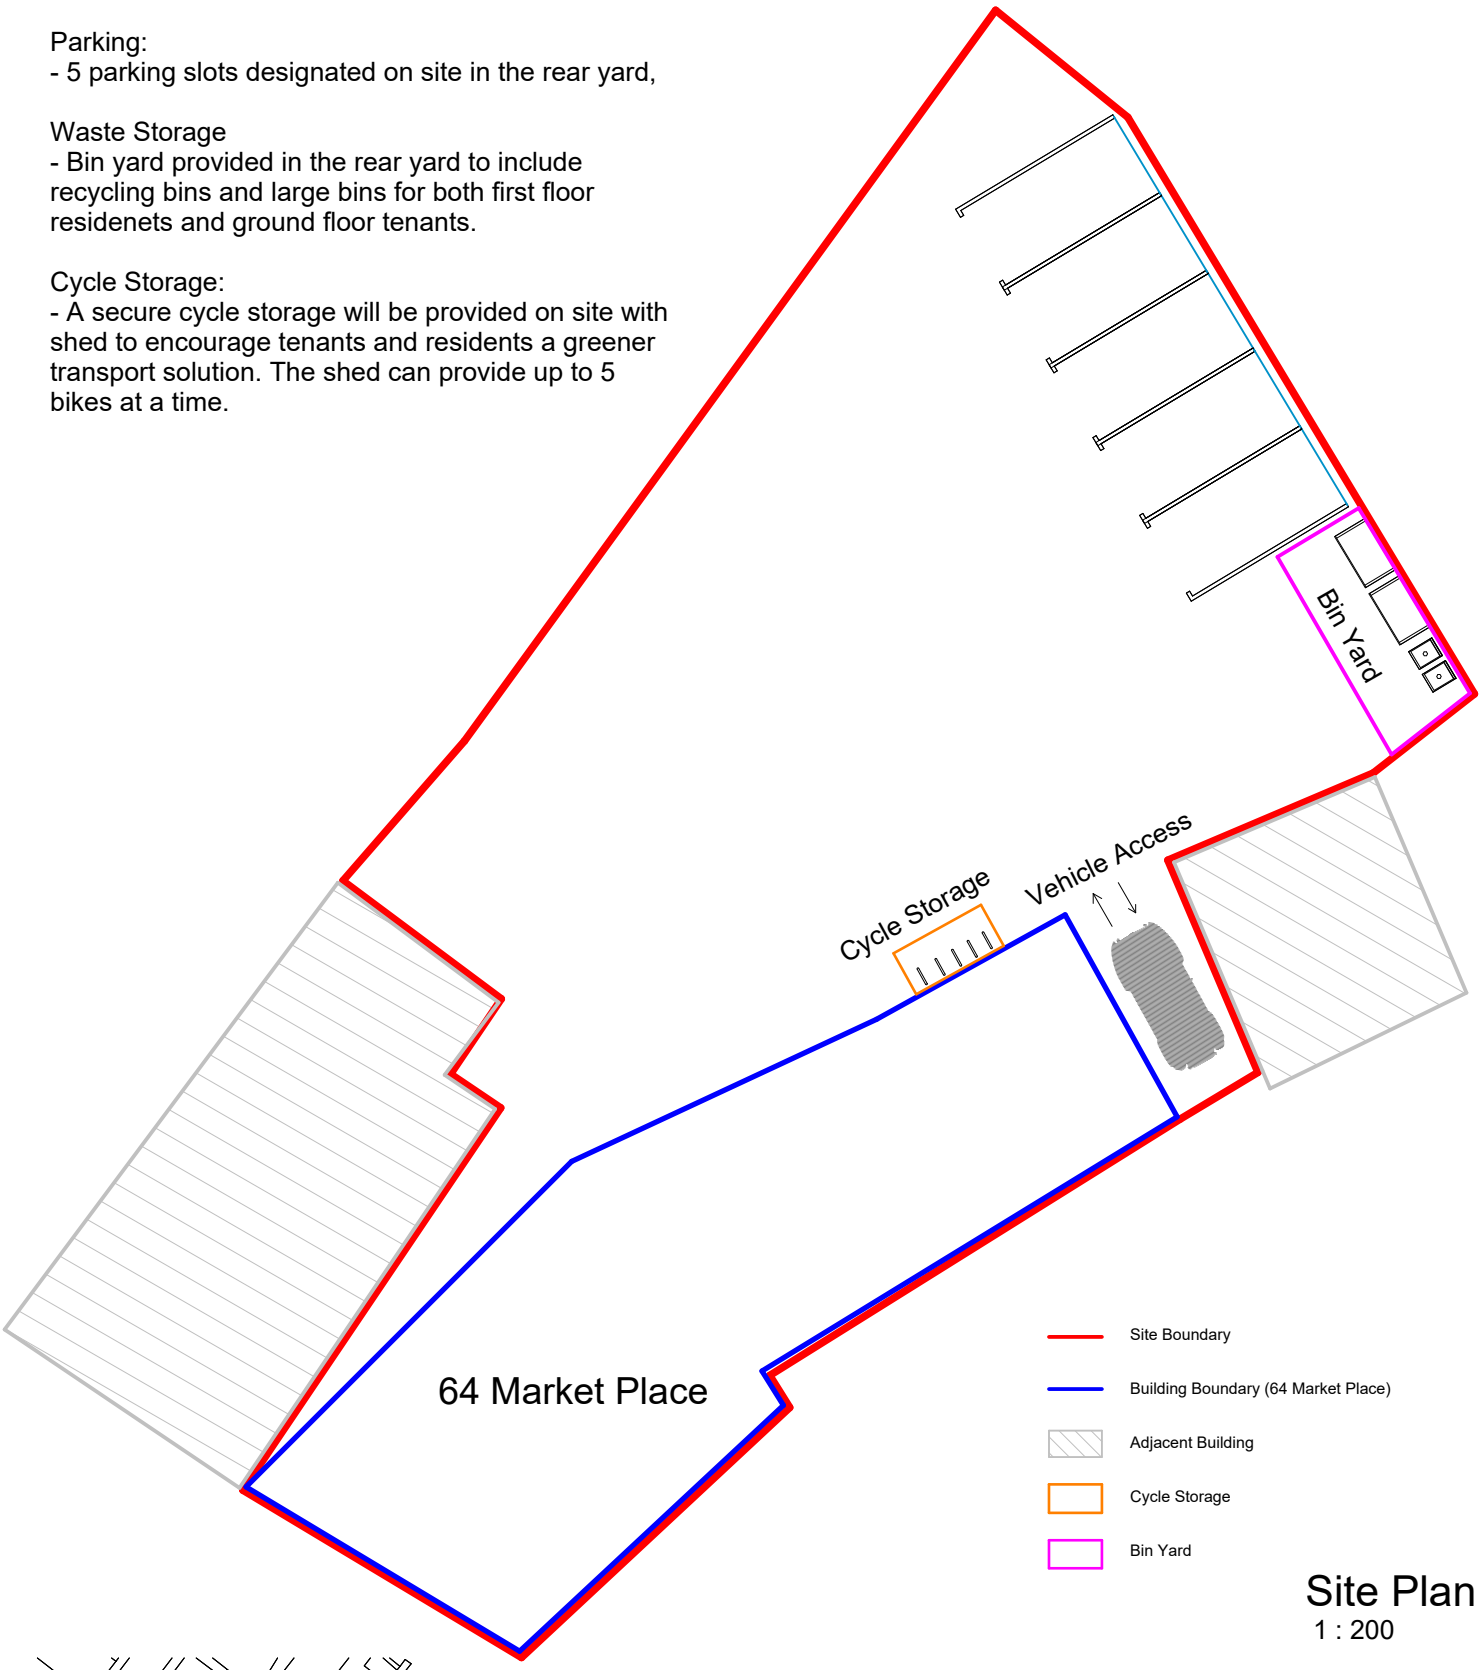

Site Plan
1 : 200

Location Plan
1 : 1250

PROJECT	64 Market Place		
TITLE	Proposed Site Plan		
DRAWING NUMBER	A102		
NOTE			
CHECKED BY	Checker	DRAWN BY	Author
CLIENT	Mr Aymen Jawad		
DATE	14/11/2024		
SCALE (@ A4)	As indicated		

HAMOND PROJECTS

14/11/2024 09:47:10