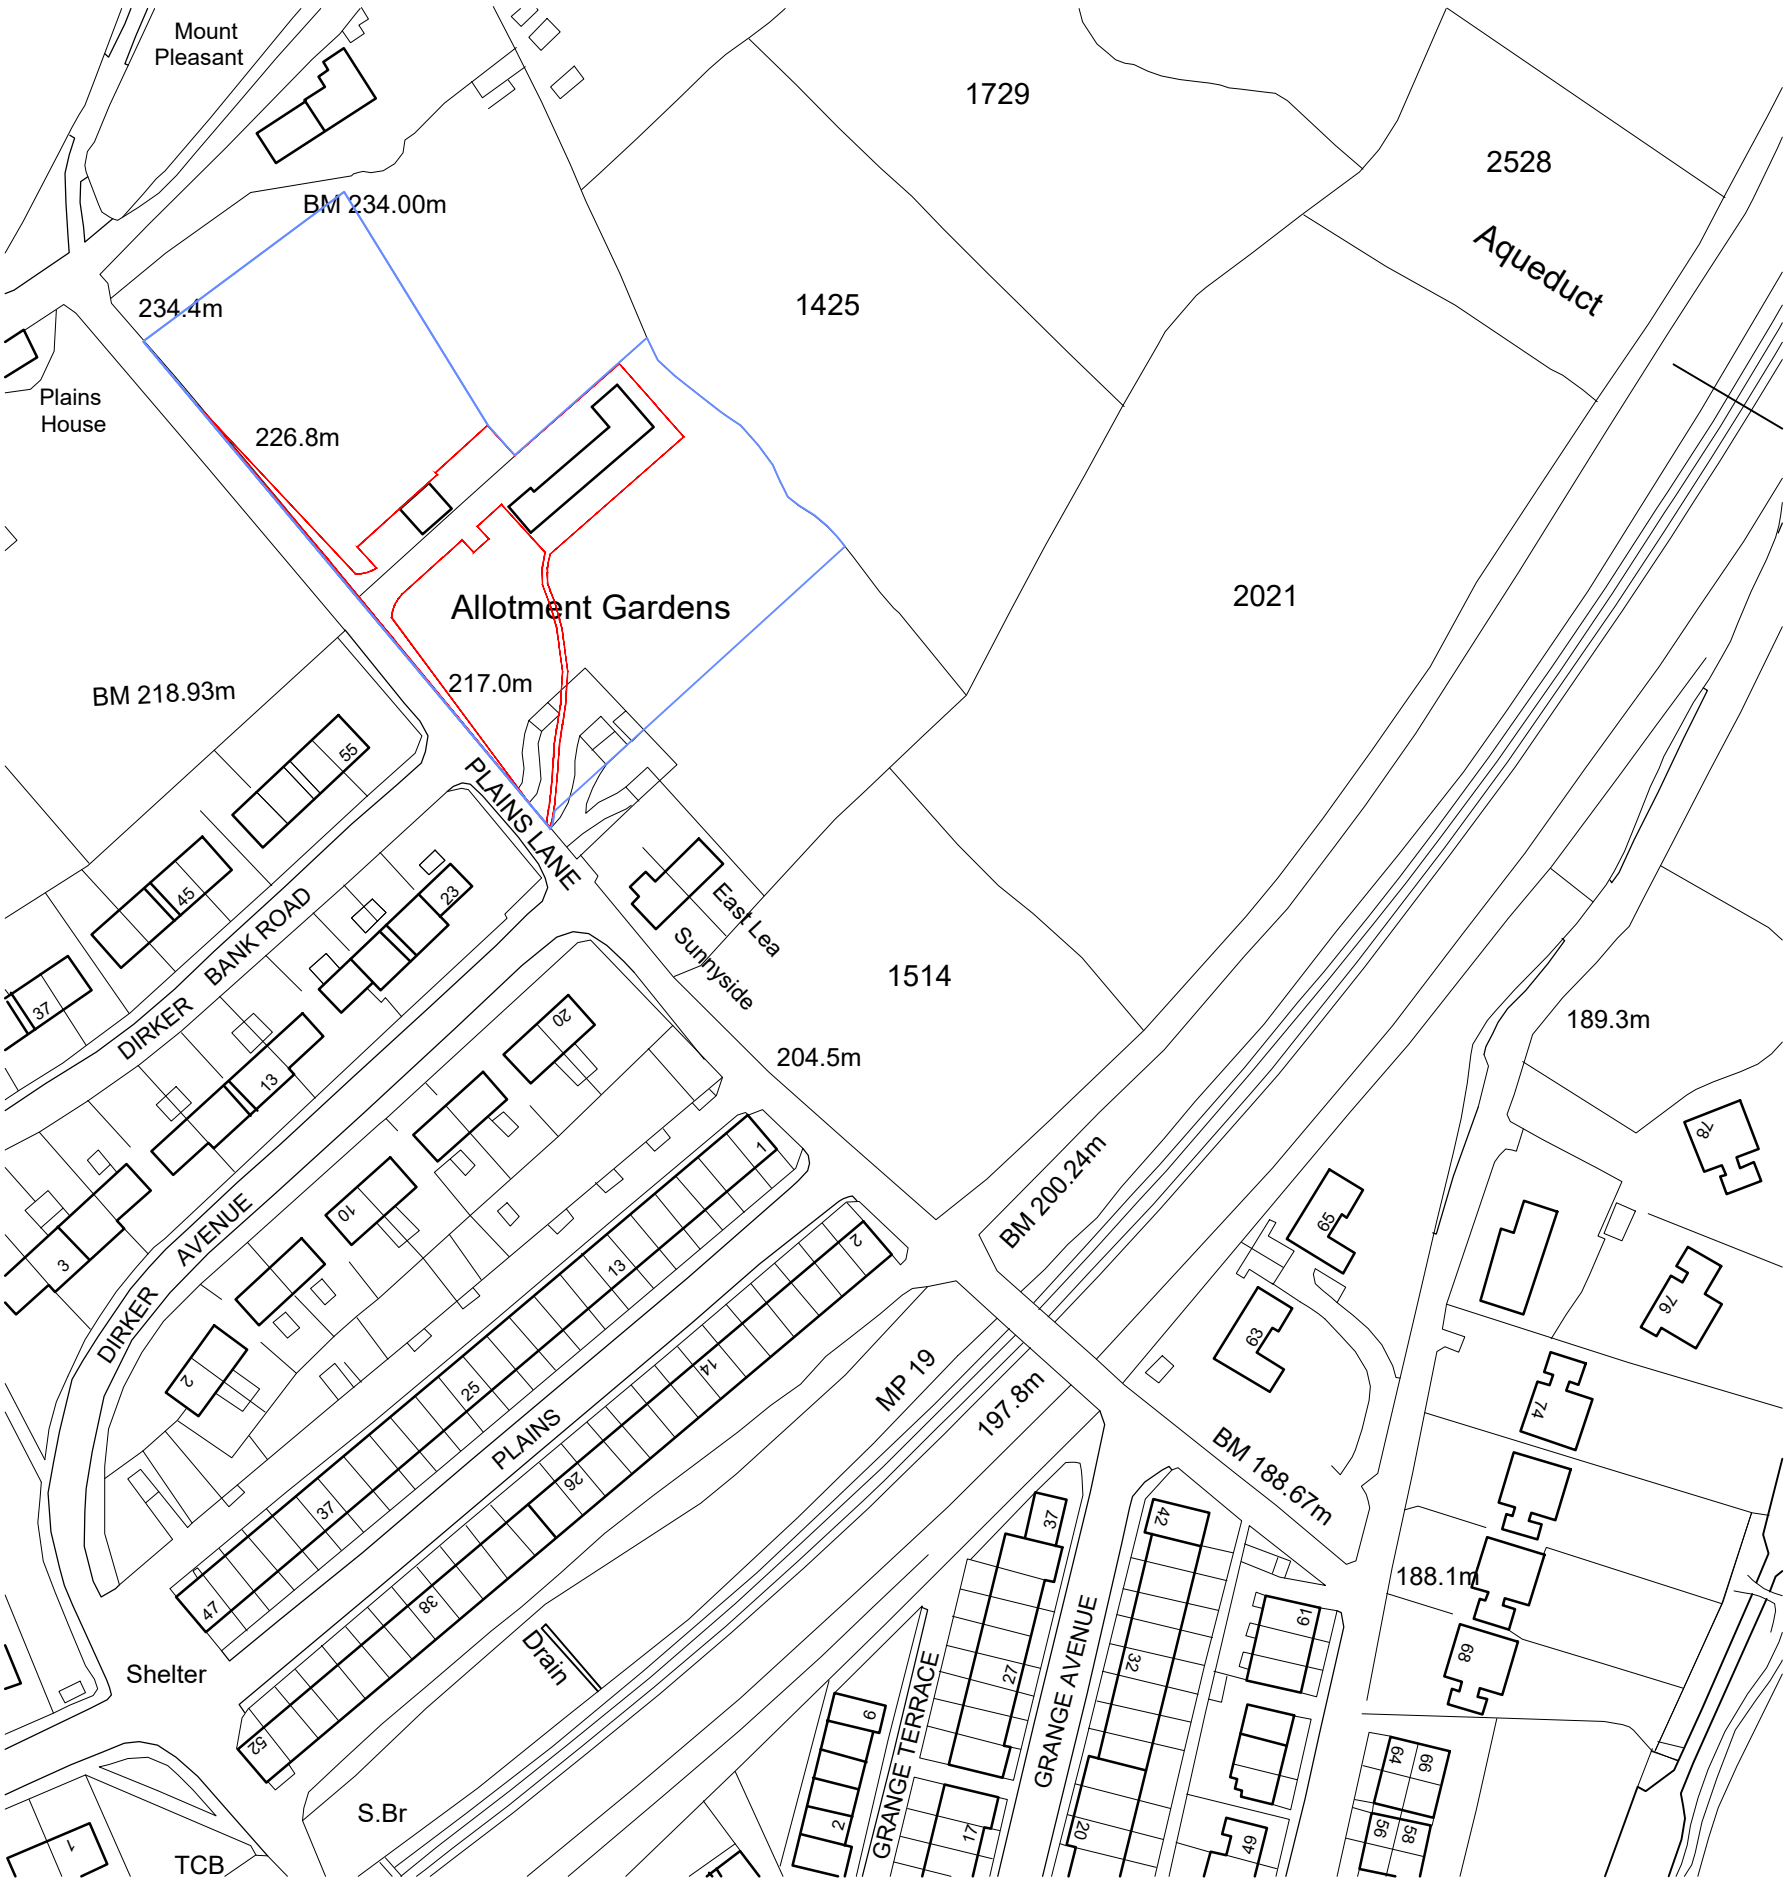


N LOCATION PLAN 1/1250

Reproduced from the Ordnance Survey's map with the permission of the Controller of Her Majesty's Stationery Office, Crown copyright reserved. Licence no. AR183873 Hawdon Russell Architects, 52 Wharf Street, Sowerby Bridge, West Yorkshire HX6 2AE.

Rev A 24.12.24: Red line amended to include sight lines and new bin collection point

OUTLINE PLANNING APPLICATION

H A W D O N R U S S E L L
A R C H I T E C T S

Royal Institute of British Architects
RIBA Chartered Practice
Established 1986

01422 834291
info@hra86.com
52 Wharf Street, Sowerby Bridge, HX6 2AE

Proposed sustainable development:

Land at Mount Pleasant,
adjacent Plains Lane, Marsden, Huddersfield HD7 6AW

Drawing Title: LOCATION PLAN

Scale: 1:1250 at A3
Date: February 2024
Drawn: RJH/MJM

Drawing Number: 37/2405/01
Revision: LOCATION PLAN

This drawing, together with the design it illustrates, is copyright, and may not be reproduced in any form, without the written consent of the Architect.
DO NOT SCALE OFF THIS DRAWING EXCEPT FOR PRICING PURPOSES OR FOR DETERMINATION OF BASIC LAYOUT; ONLY FIGURED DIMENSIONS TO BE USED; ALL DIMENSIONS TO BE CHECKED ON SITE.