



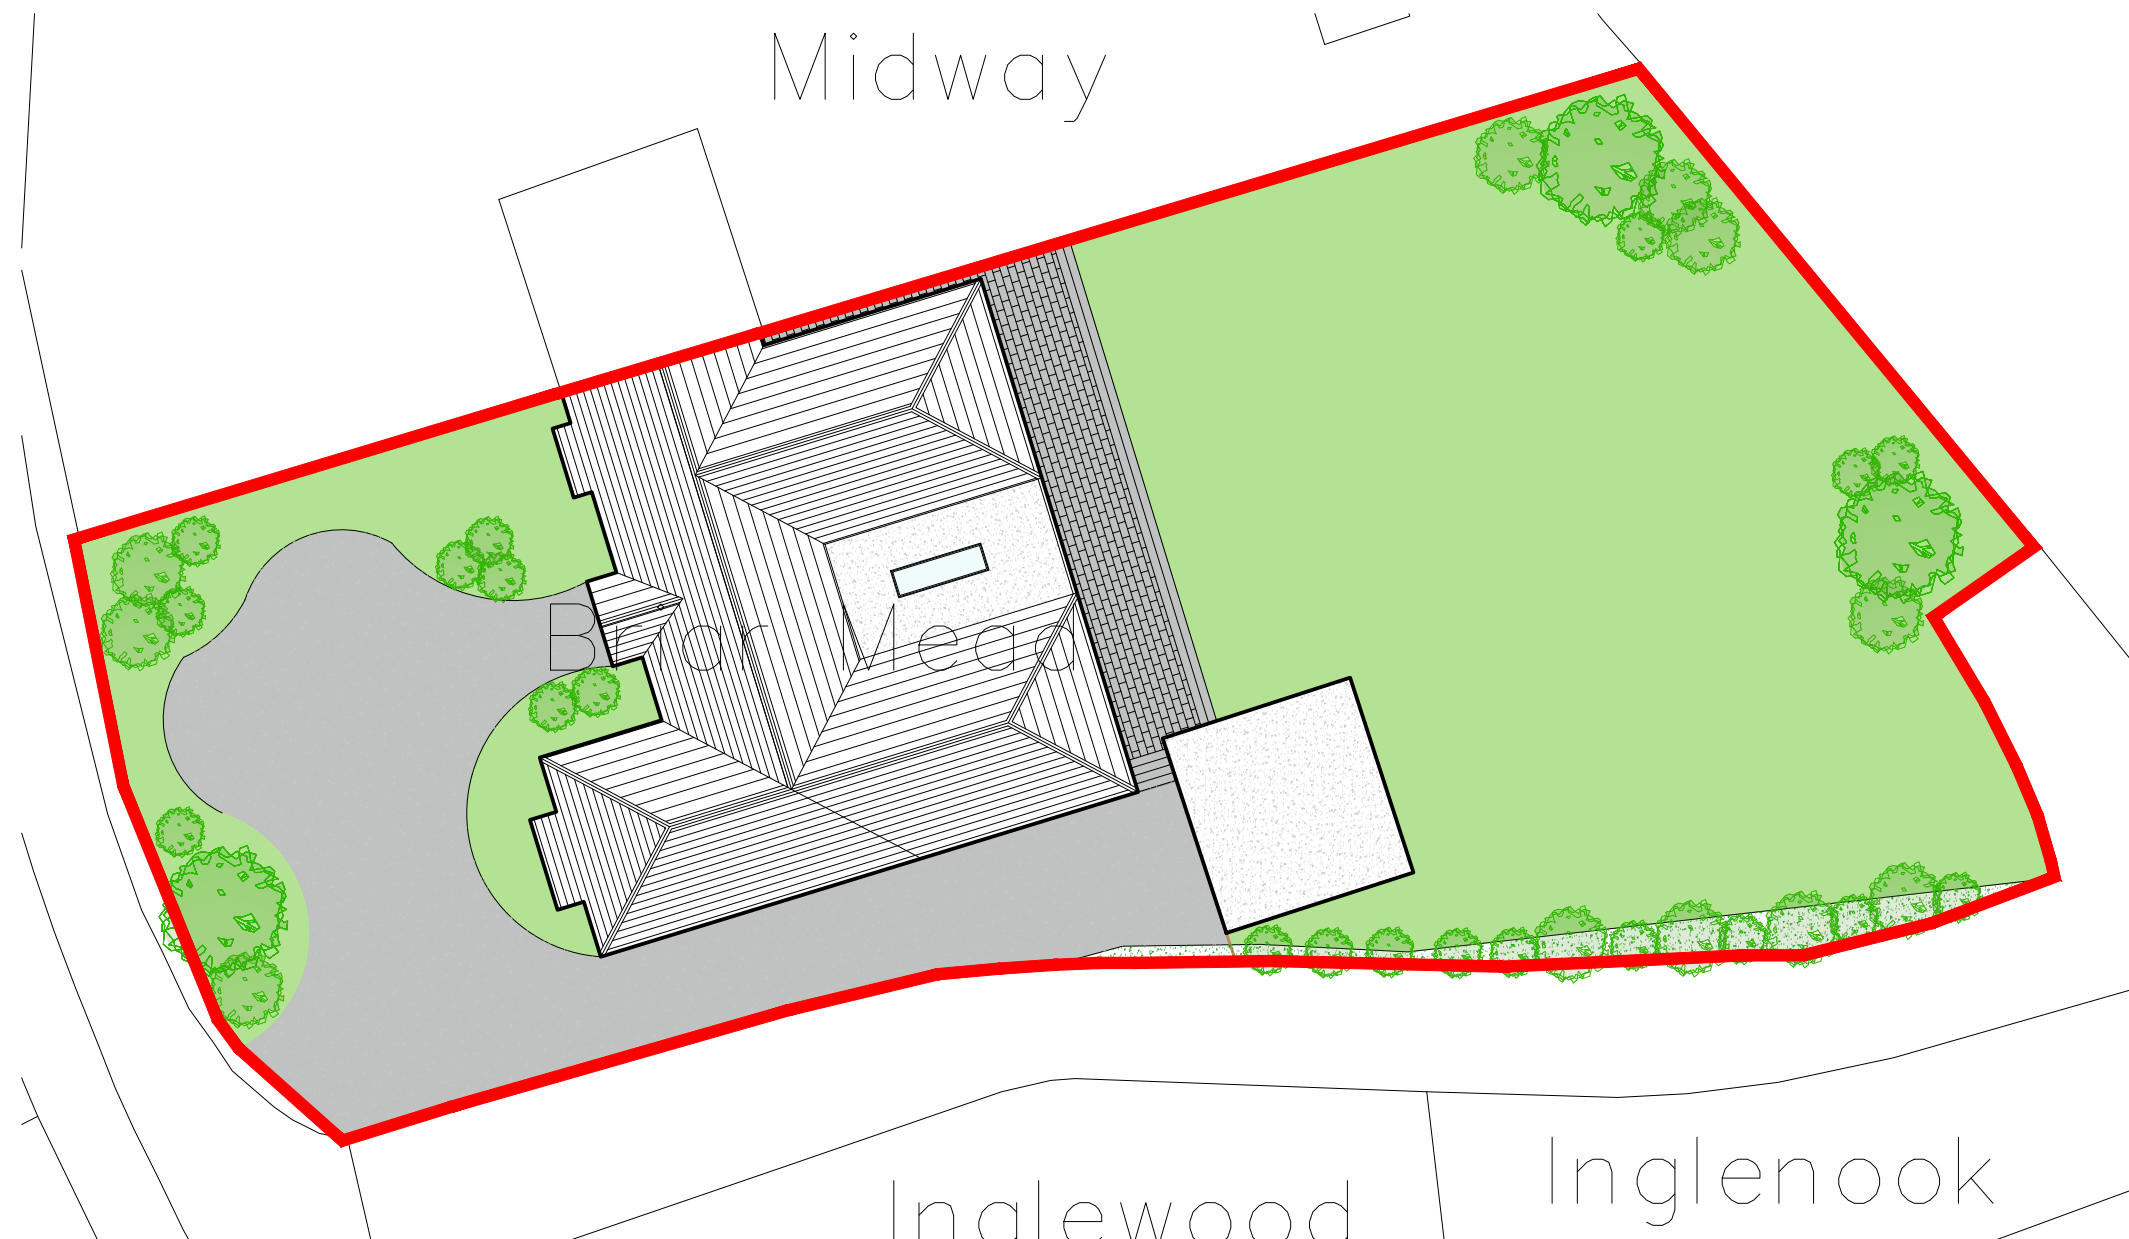

BLOCK PLAN
1:200

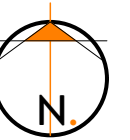

REVISION	DESCRIPTION	DATE	STATUS	PROJECT TITLE
			FEASIBILITY DRAWING	BRIAR MEAD
			ORANGE DESIGN STUDIO. ARCHITECTURAL PRACTICE	DRAWING TITLE
				BLOCK PLAN
			hello@orangedesignstudio.co.uk 59A, Huddersfield Road, Mirfield, WF14 8AA orangedesignstudio.co.uk 01924 650930 COPYRIGHT © ORANGE DESIGN STUDIO LIMITED	SCALE
				1:200
				DRAWN
				EG
				CHECKED
				JH
				PROJECT REFERENCE
				ODS 24/896
				PAPER SIZE
				A3
				DWG NUMBER
				(20)002
				DATE
				01/08/24
				REVISION
				/
				CLIENT
				MR & MRS BROOKE