




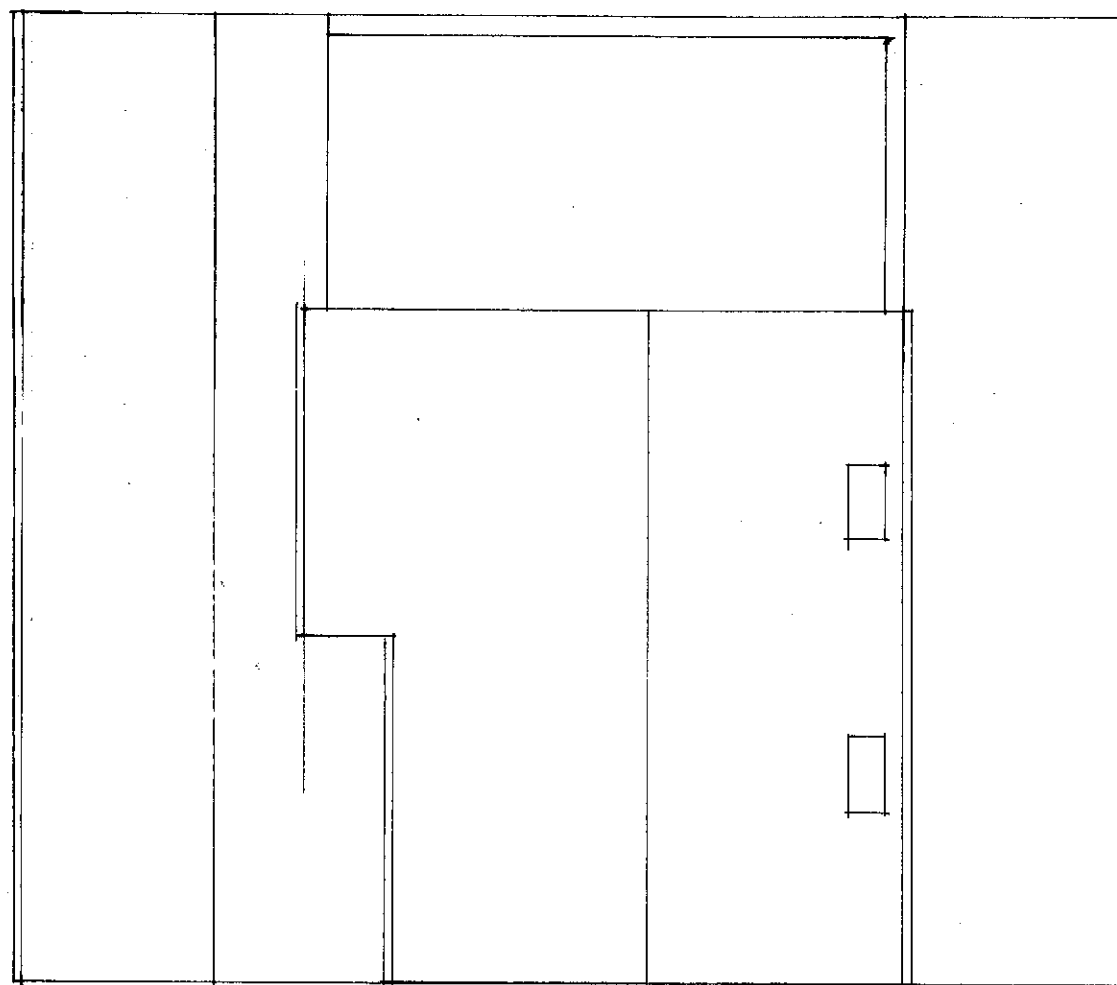


ROOF 1:100

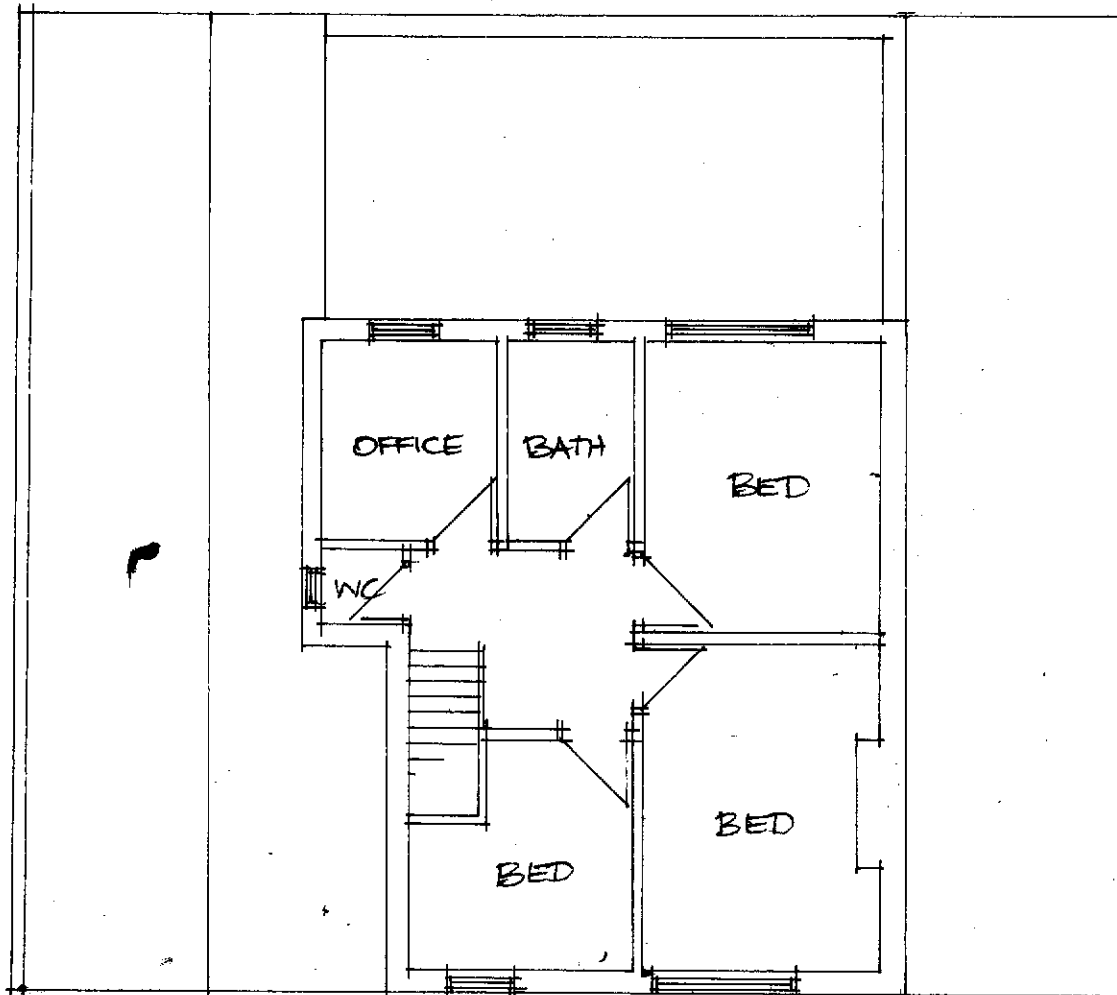

FIRST 1:100

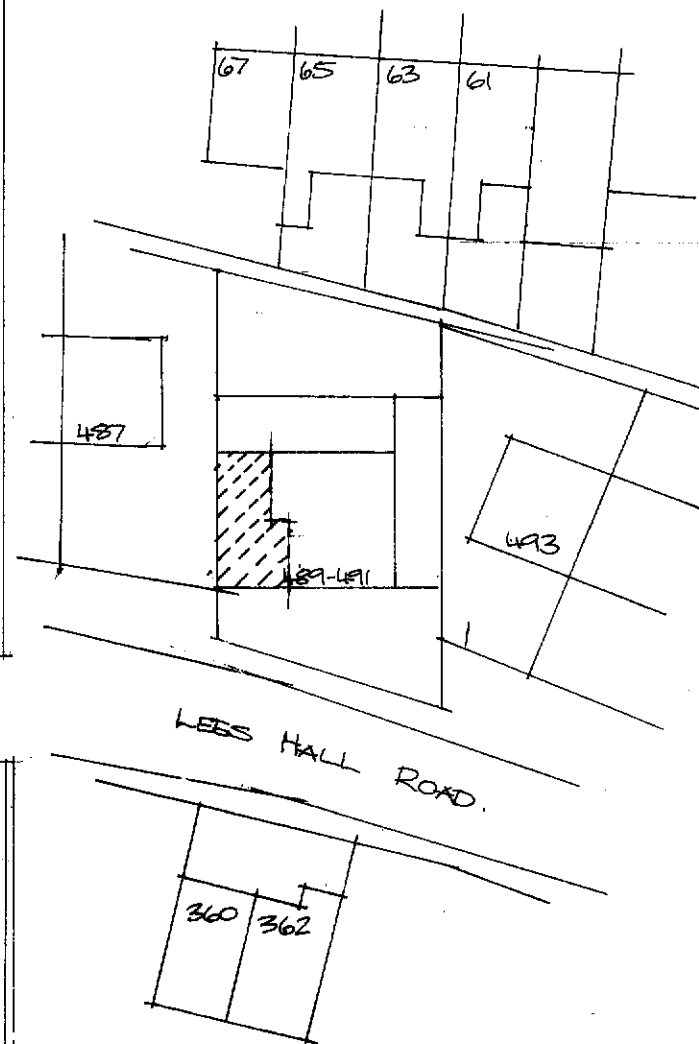

BLOCK PLAN 1:500

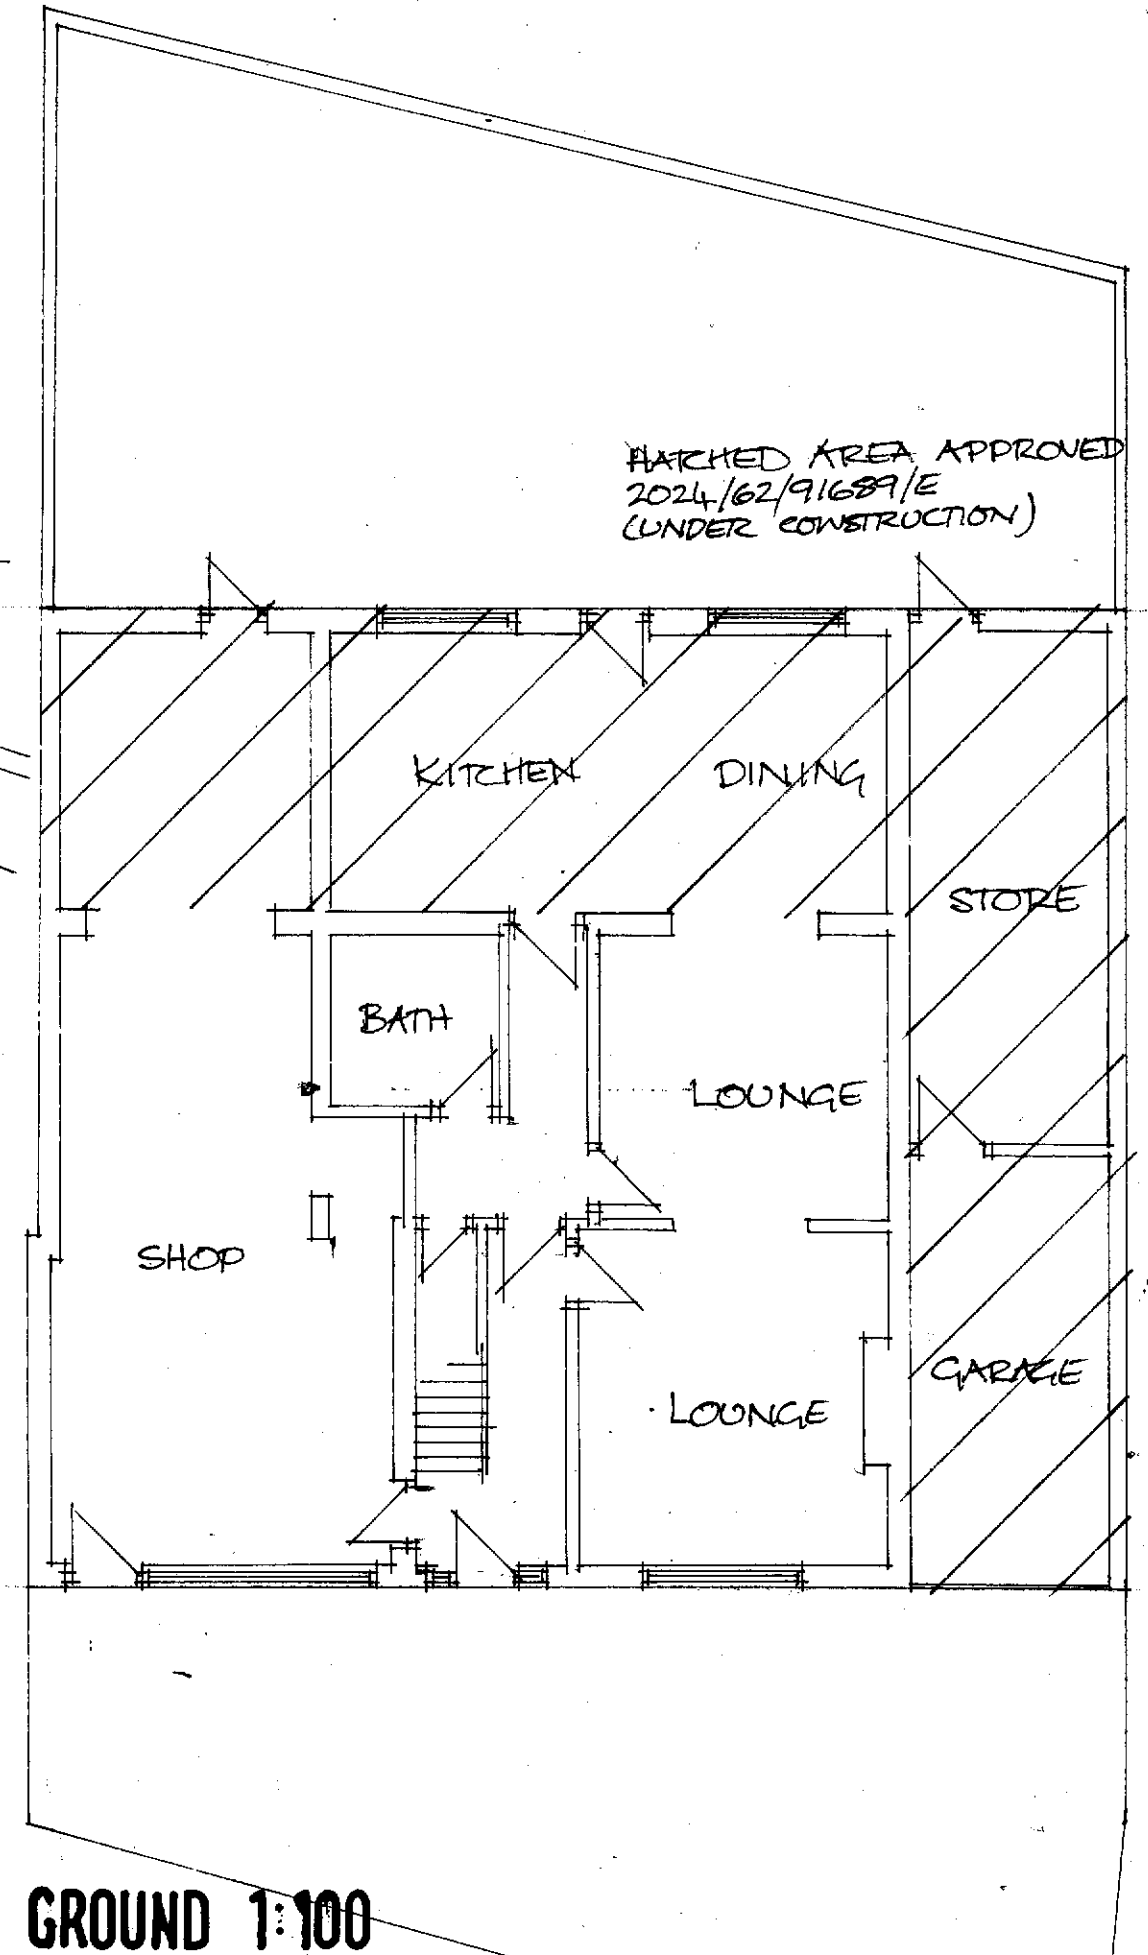

GROUND 1:100

FIRST FLOOR SIDE EXTENSION TO
489-491 LEES HALL RD THORNHILL LEES
EX DETAILS LHR/101