




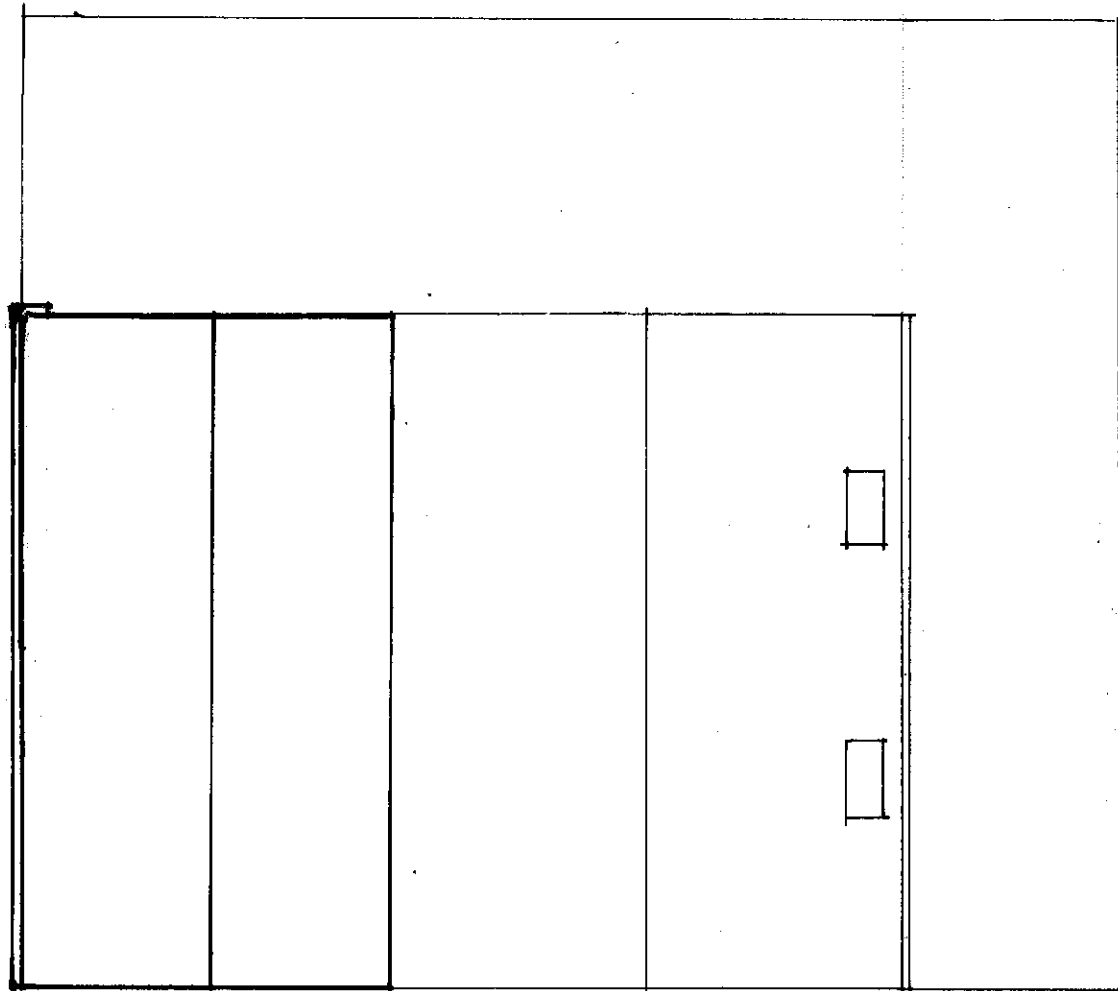

ROOF 1:100

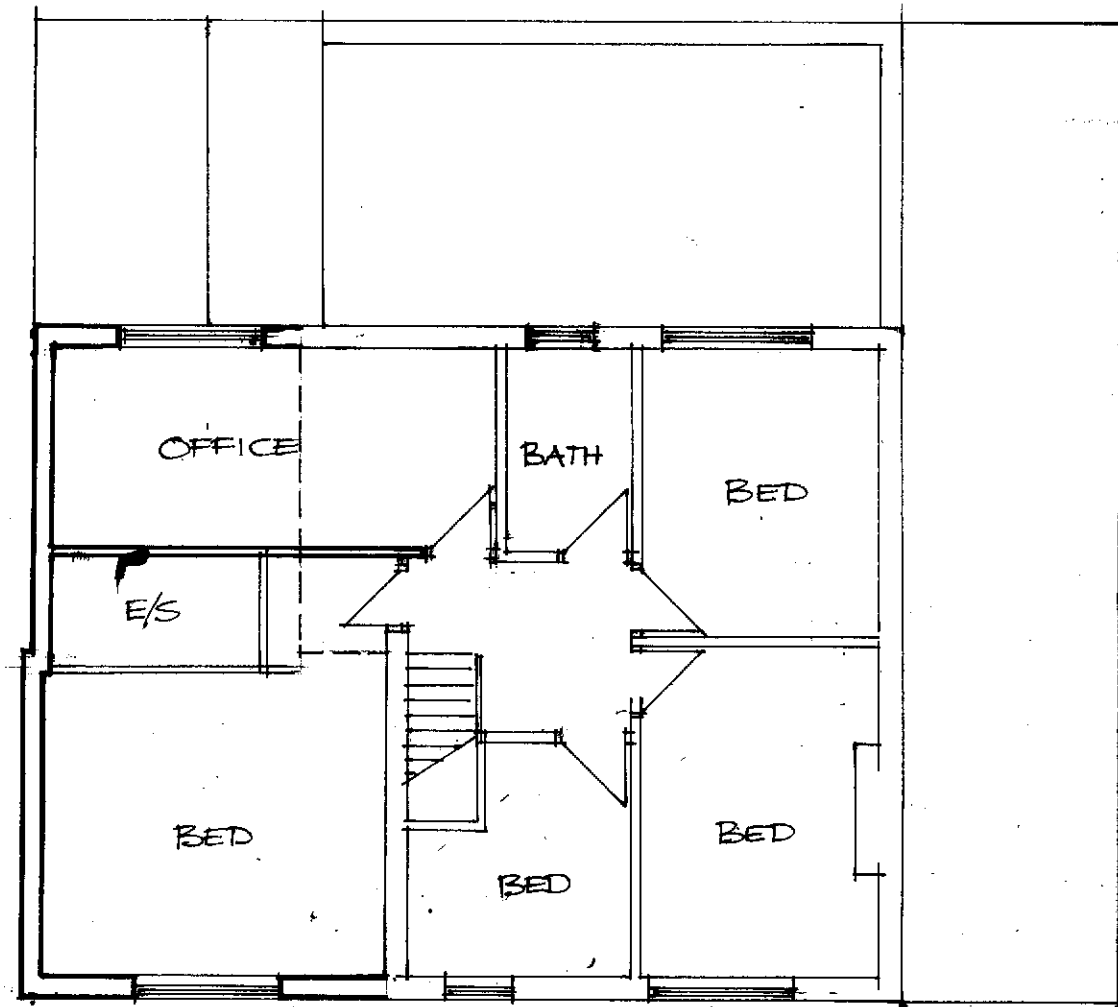

FIRST 1:100

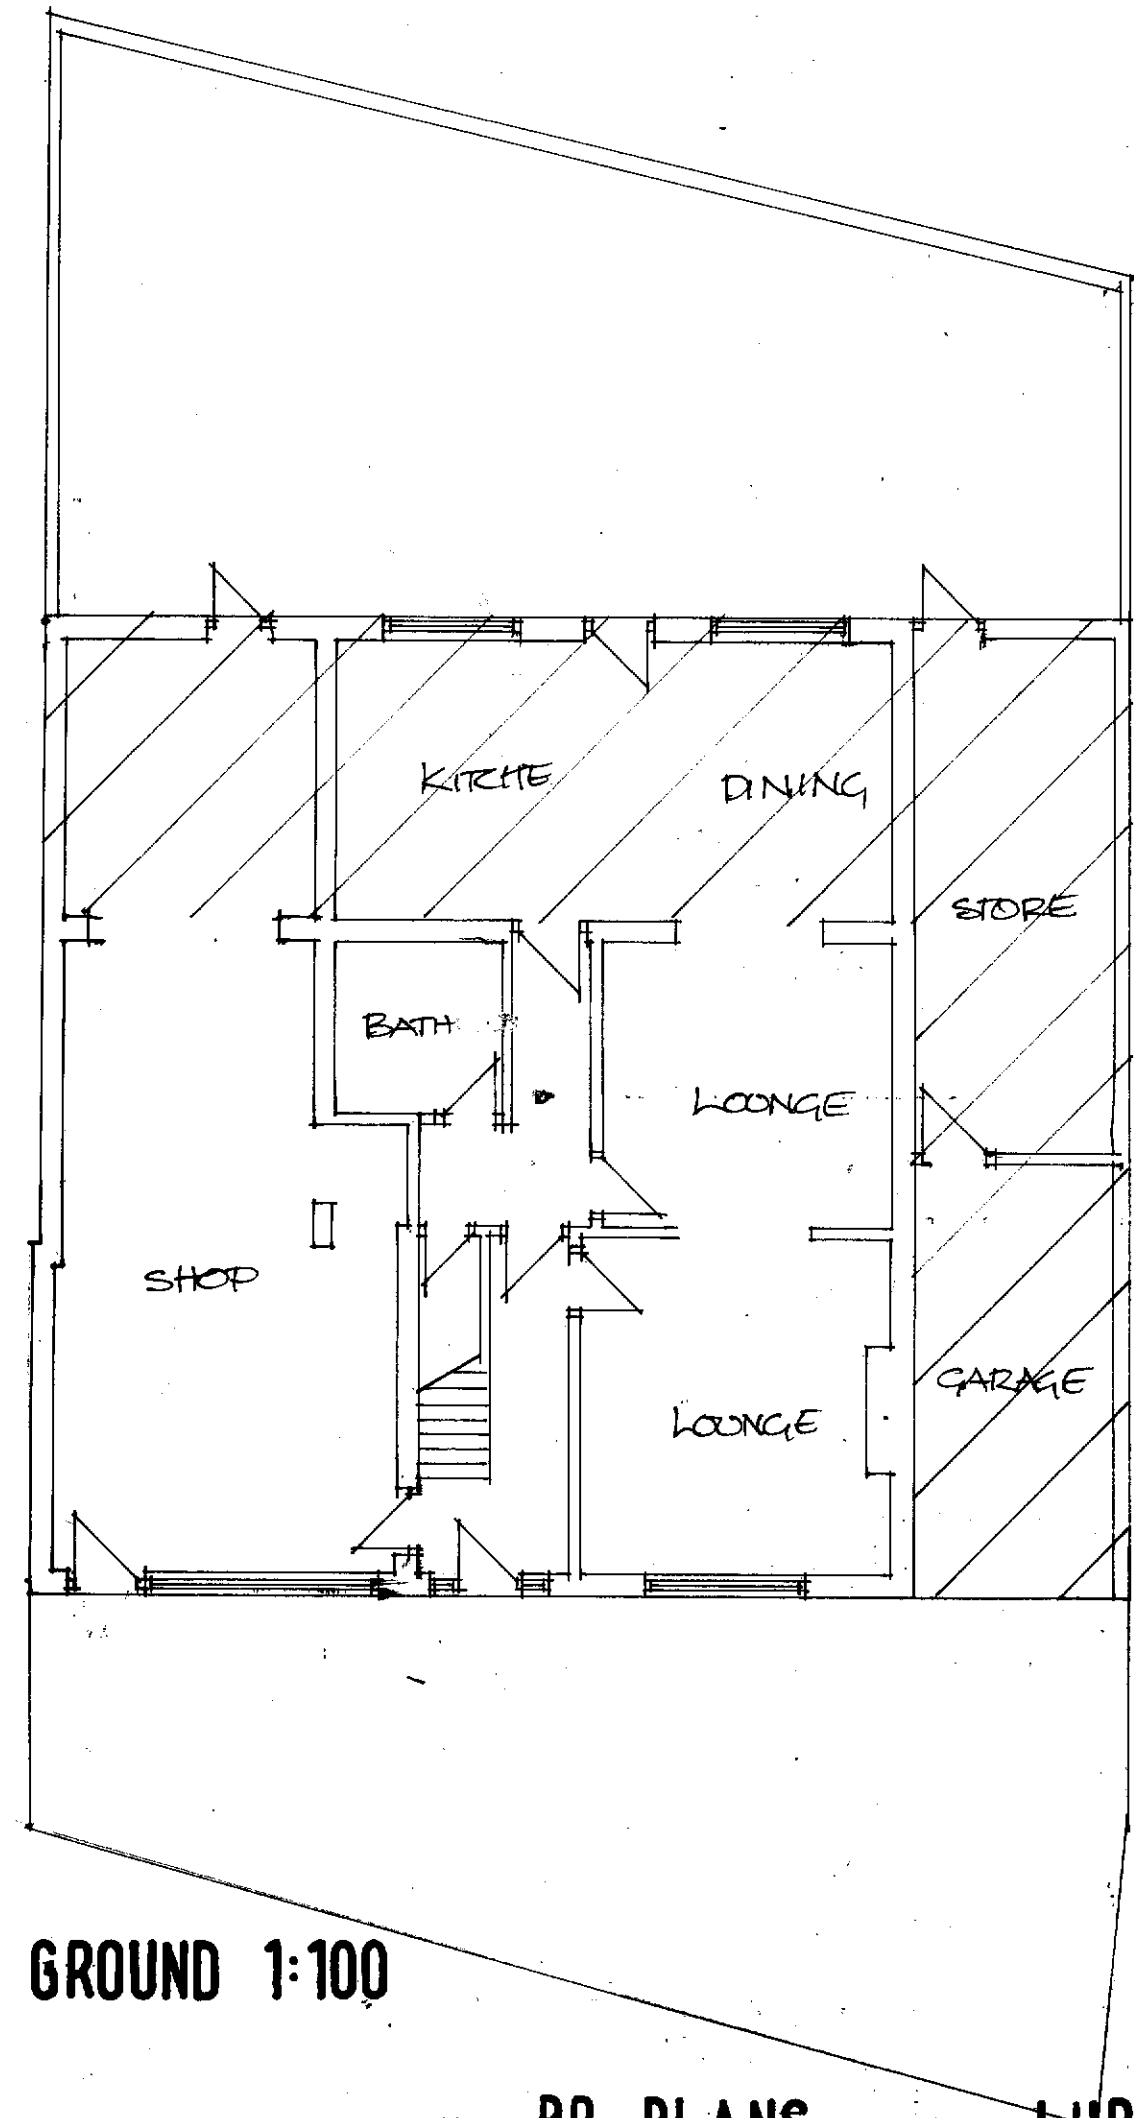

GROUND 1:100

HATCHED
AREA
APPROVED
2024/62/91689/E
(UNDER
CONSTRUCTION)