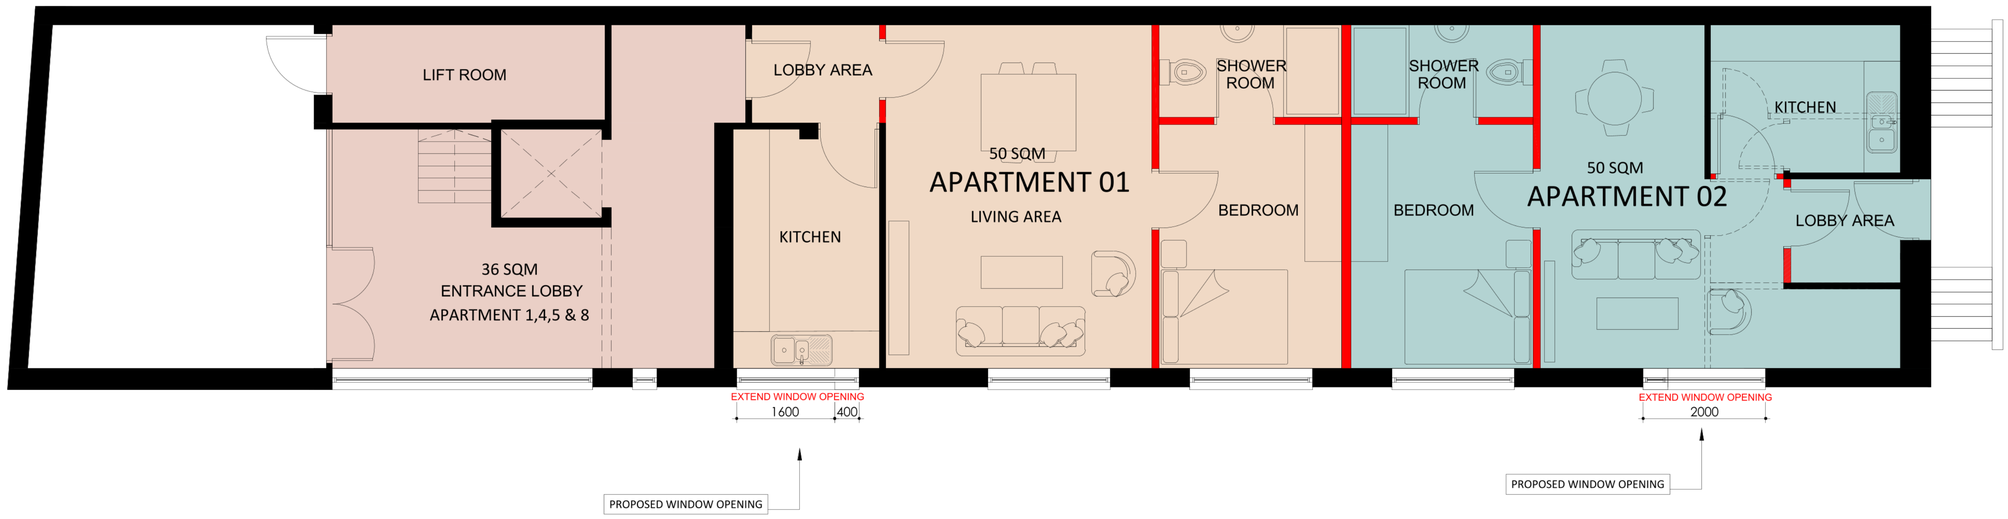

PROPOSED LOWER GROUND FLOOR SCALE 1:50 @ A1

PLEASE NOTE

THE ARCHITECTURAL DRAWINGS ARE PROTECTED UNDER COPYRIGHT LAW, THESE DRAWINGS MAY NOT BE REPRODUCED WITHOUT THE EXPRESS CONSENT OF THE ORIGINAL COPYRIGHT OWNER.

REVISION

REV	DATE	DESCRIPTION
A	00.00.0000	XXXXXXXXXXXXXXXXXXXXXXXXXXXXXXXXXXXXXXXXXXXX

SITE LOCATION PLAN

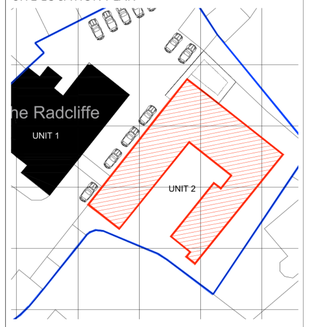

LOCATION PLAN SCALE 1:500 @A1

PLANNING-DRAWING-121850-06

KEY 1

- EXISTING BUILDING FOOTPRINT
- PROPOSED BUILDING FOOTPRINT

KEY 2

- CIRCULATION AREA C1 - 36 SQUARE METERS
- APARTMENT 01 AREA - 50 SQUARE METERS
- APARTMENT 02 AREA - 50 SQUARE METERS

N

DRAWING REFERENCE:

121850-06

PROPOSED DRAWINGS

DRAWING TITLE:

PROPOSED LOWER GROUND FLOOR

PROJECT TITLE:

CHANGE OF USE APPLICATION FROM CARE HOME TO 10 APARTMENTS

CLIENT DETAILS:

THE RADCLIFFE UNIT 2
444 HUDDERSFIELD ROAD,
MIRFIELD WF14 0EE

DRAWING STATUS: PLANNING-DRAWING

SCALE: 1:50@A1