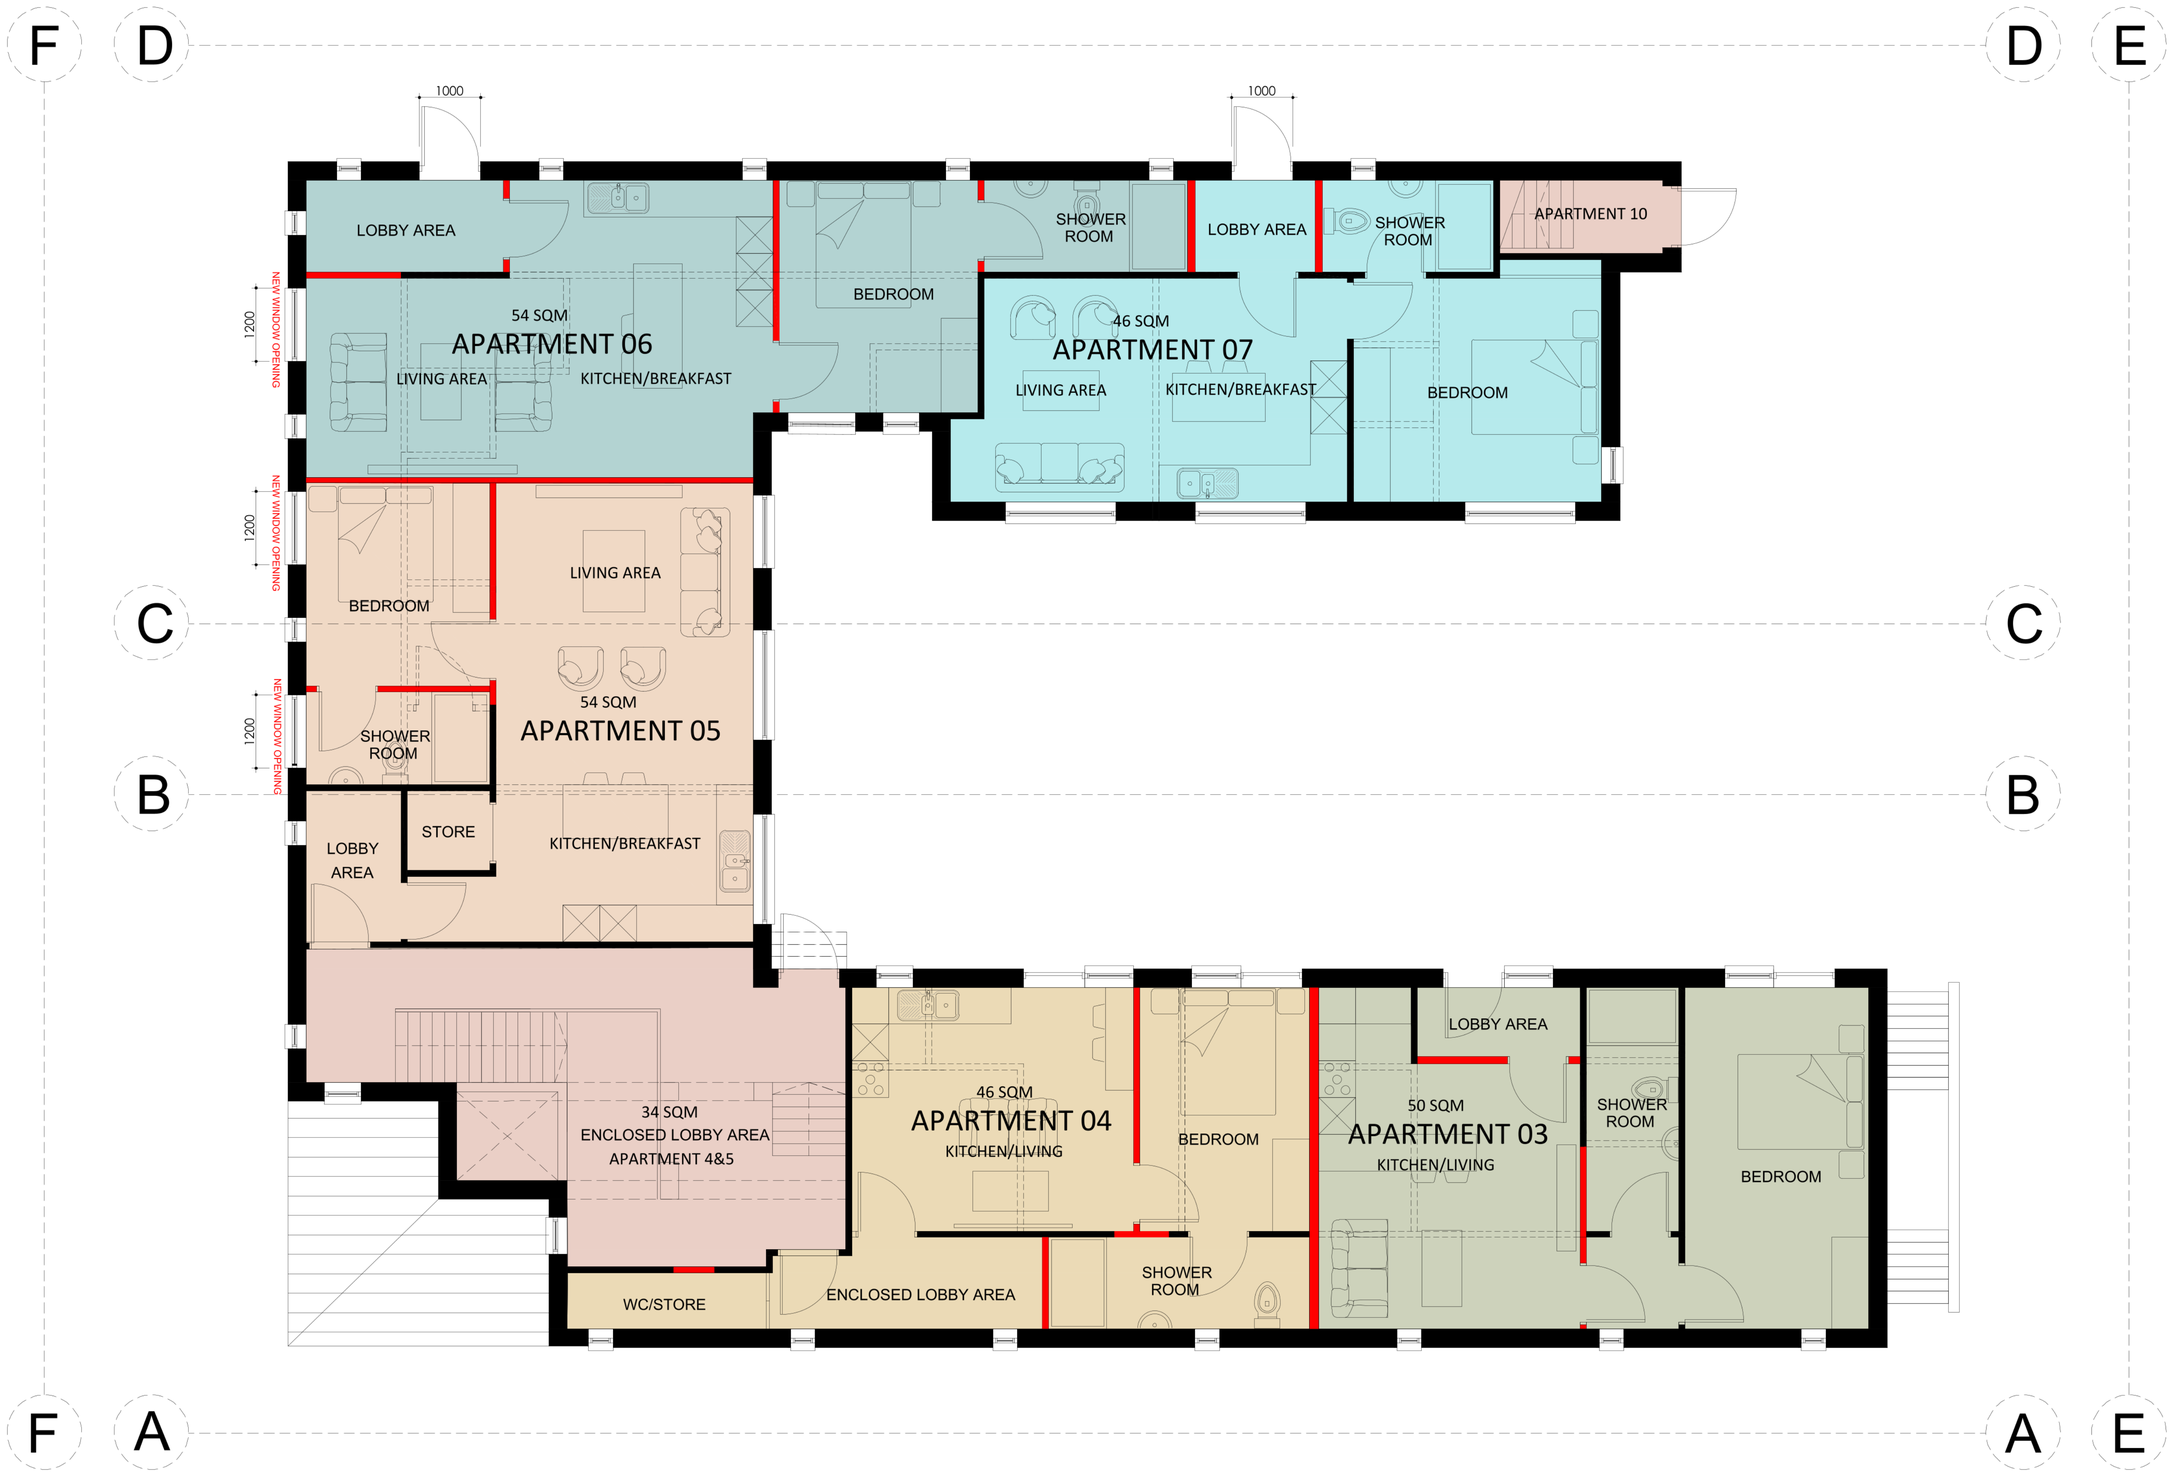

PROPOSED GROUND FLOOR SCALE 1:50 @ A1

PLEASE NOTE

THE ARCHITECTURAL DRAWINGS ARE PROTECTED UNDER COPYRIGHT LAW, THESE DRAWINGS MAY NOT BE REPRODUCED WITHOUT THE EXPRESS CONSENT OF THE ORIGINAL COPYRIGHT OWNER.

REVISION

REV	DATE	DESCRIPTION
A	00.00.0000	XXXXXXXXXXXXXXXXXXXXXXXXXXXXXXXXXXXXXXXXXXXX

SITE LOCATION PLAN

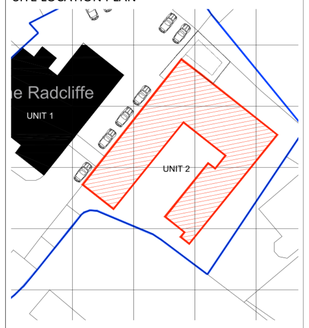

LOCATION PLAN SCALE 1:500 @A1

PLANNING-DRAWING-121850-07

KEY 1

- EXISTING BUILDING FOOTPRINT
- PROPOSED BUILDING FOOTPRINT

KEY 2

- CIRCULATION AREA C1 - 34 SQUARE METERS
- APARTMENT 03 AREA - 50 SQUARE METERS
- APARTMENT 04 AREA - 46 SQUARE METERS
- APARTMENT 05 AREA - 54 SQUARE METERS
- APARTMENT 06 AREA - 54 SQUARE METERS
- APARTMENT 07 AREA - 46 SQUARE METERS

N

DRAWING REFERENCE:

121850-07

PROPOSED DRAWINGS

DRAWING TITLE:

PROPOSED GROUND FLOOR

PROJECT TITLE:

CHANGE OF USE APPLICATION FROM CARE HOME TO 10 APARTMENTS

CLIENT DETAILS:

THE RADCLIFFE UNIT 2
444 HUDDERSFIELD ROAD,
MIRFIELD WF14 0EE

DRAWING STATUS: PLANNING-DRAWING

SCALE: 1:40@A1