


Rock Road

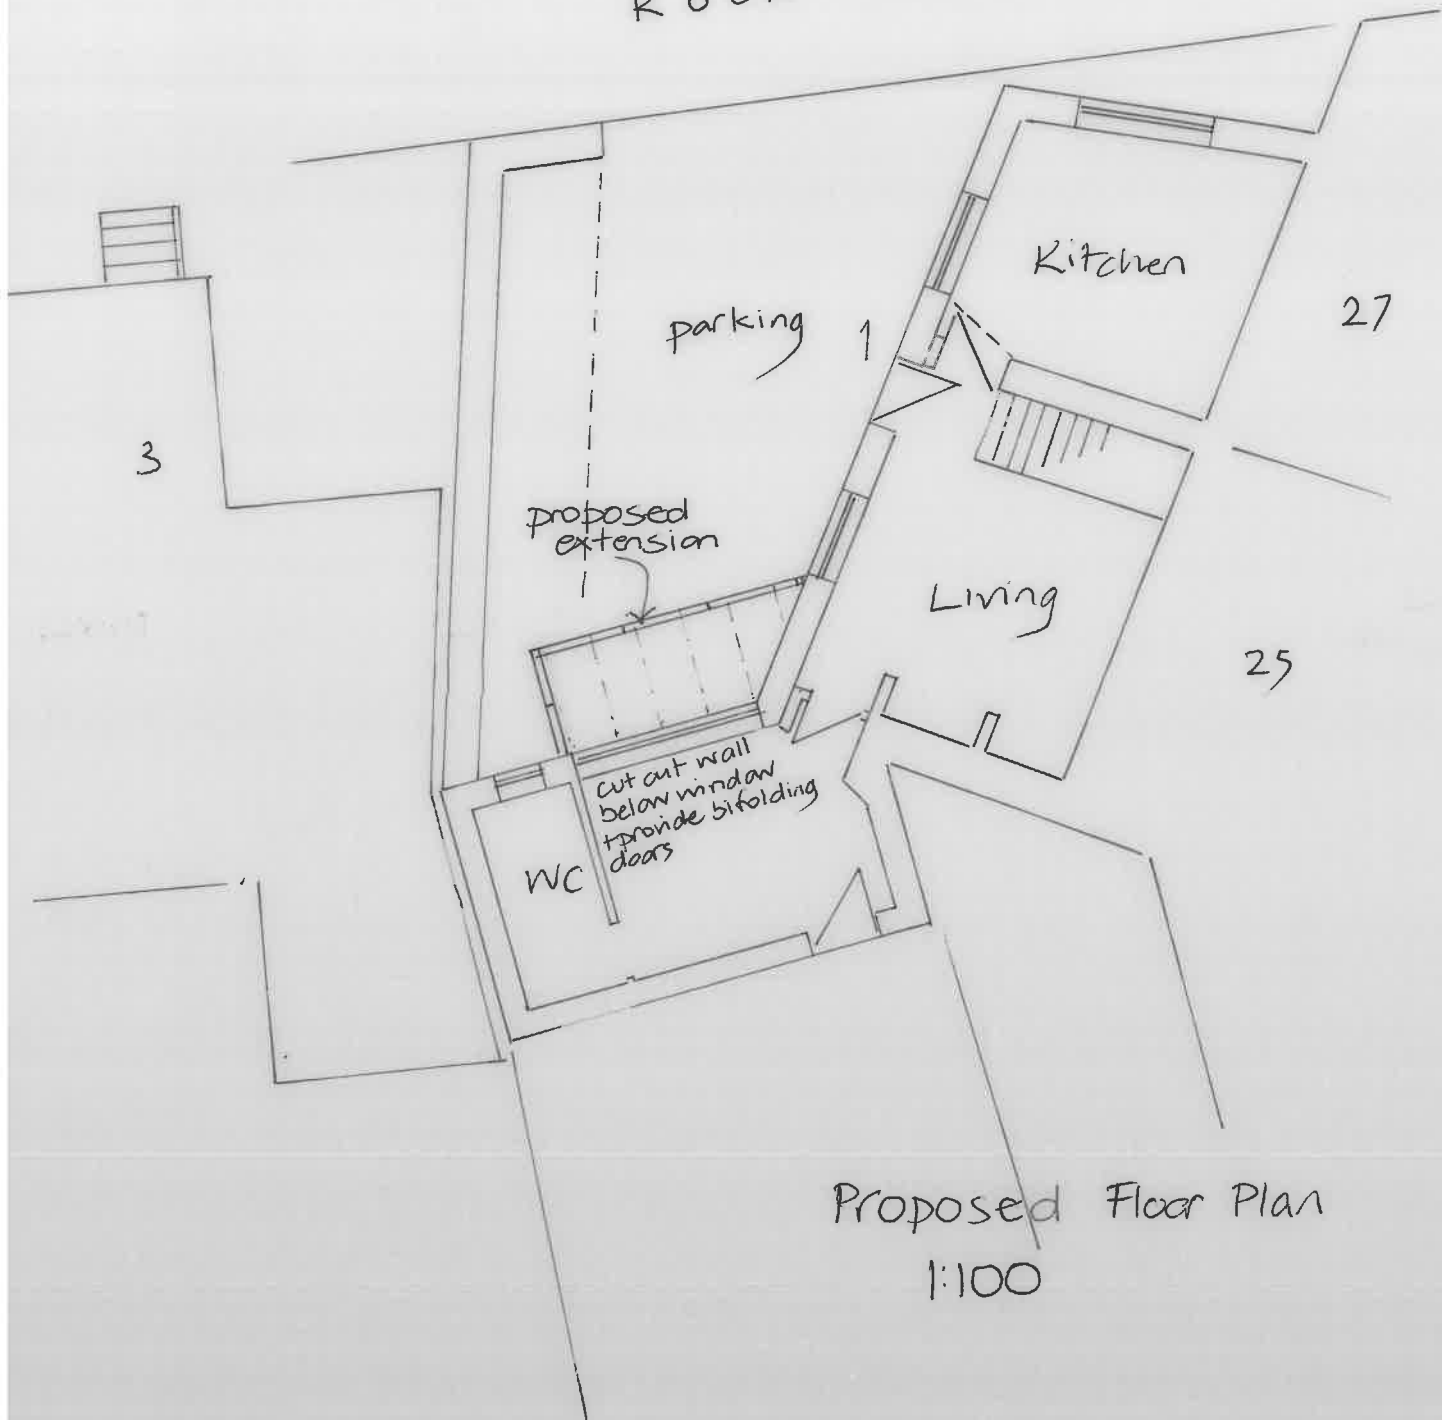

Proposed Floor Plan
1:100