1 LOCATION/ ROOF PLAN

Scale: 1:500

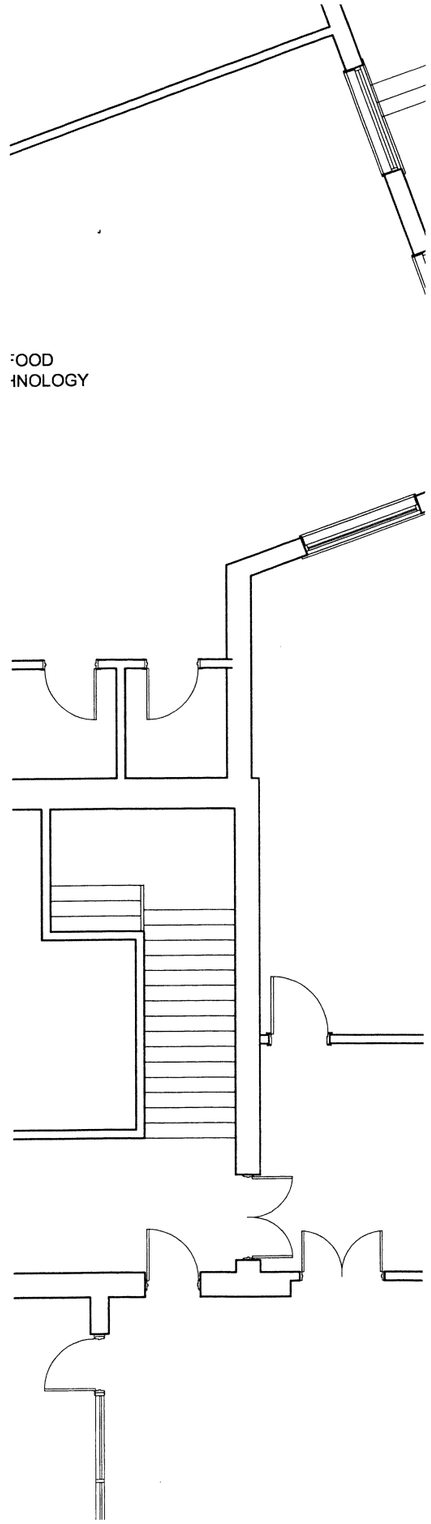

1 Proposed Pla