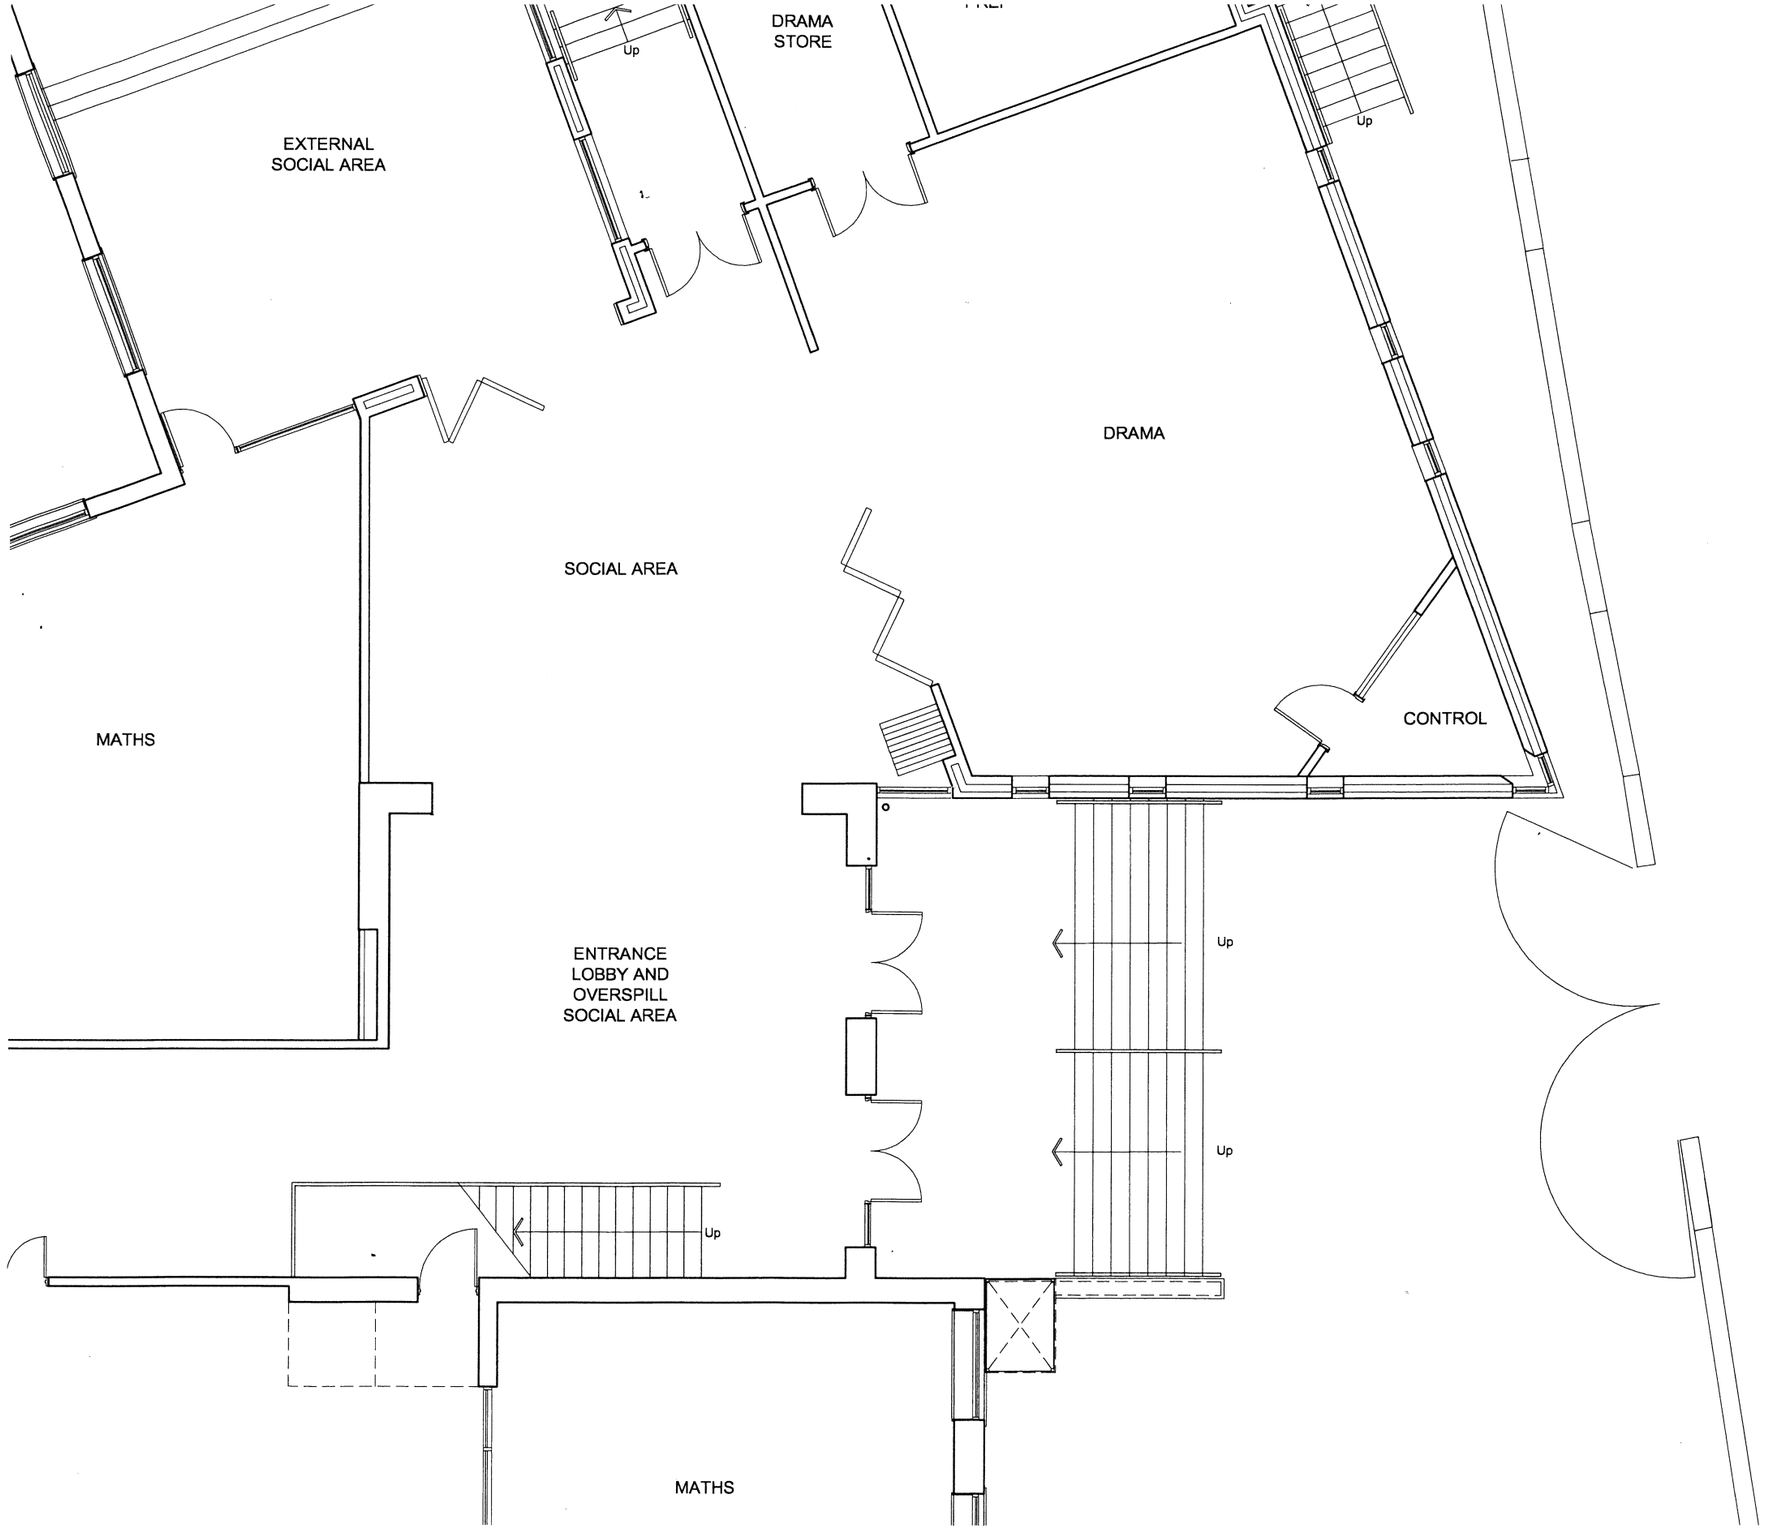

ed Plans

Scale: 1:100

LANGTRY-LANGTON
ARCHITECTS

T. +44 (0)1274 498226
F. +44 (0)1274 548416
E. enquires@langtry-langton.co.uk

8 Oak Mount
Bradford
West Yorkshire
BD8 7BD

PROJECT

6 Form & Drama
Heckmondwike
for
Heckmondwike Grammar School

DRAWING TITLE

Proposed Plans & Elavations

PROJECT NO.	DRAWING. NO.	REVISION
11040	06	A

PURPOSE Planning CHECKED TG

SCALE @ A1 1:100 DATE 01/08/11 DRAWN TG