GENERAL NOTES

THIS GENERAL ARRANGEMENT DRAWING HAS BEEN PREPARED FROM MEASURED SURVEY NOTES AND ORDNANCE SURVEY INFORMATION. THIS DRAWING IS PURELY FOR INFORMATION PURPOSES ONLY.

DO NOT SCALE FROM THIS DRAWING AND USE THE FIGURED DIMENSIONS ONLY. ALL FIGURED DIMENSIONS ARE TO BE CHECKED AND VERIFIED ON SITE PRIOR TO COMMENCEMENT OF ANY WORKS AND THE DESIGNER IS TO BE NOTIFIED OF ANY DISCREPANCIES IMMEDIATELY.

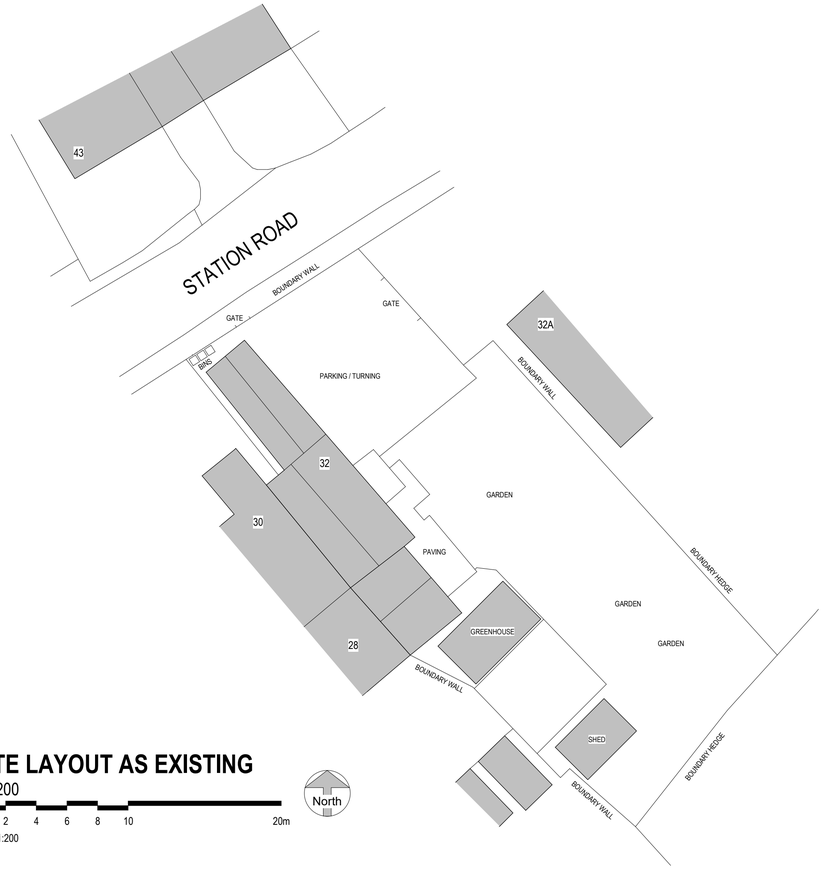

SITE LAYOUT AS EXISTING

1 : 200

0 2 4 6 8 10 20m

Scale 1:200

North

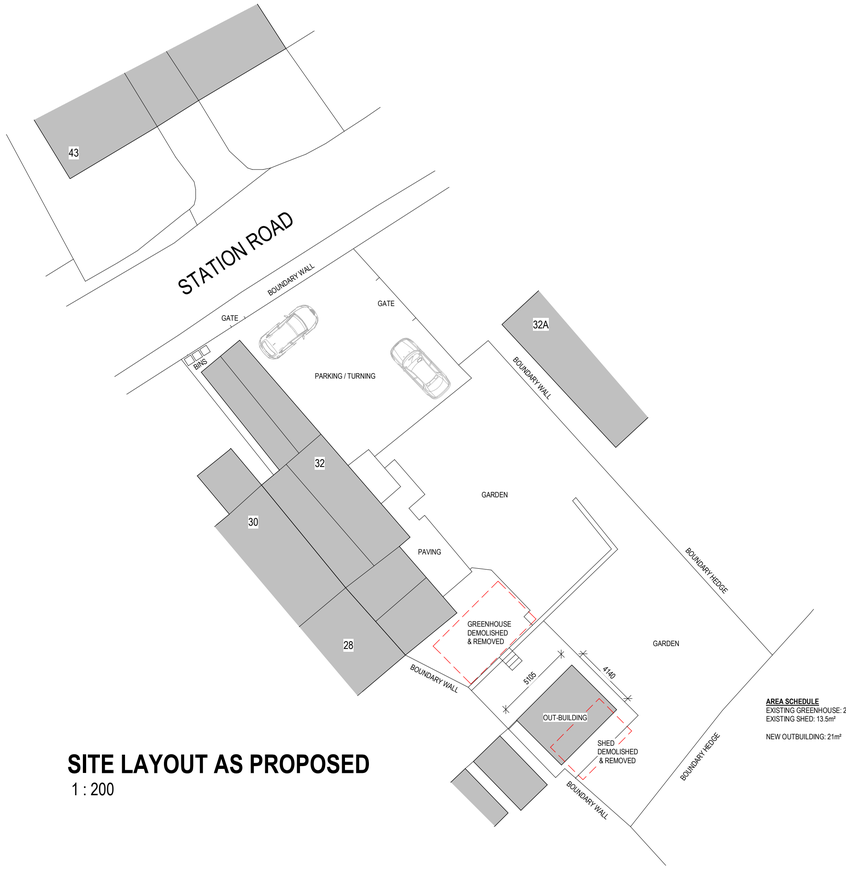

AREA SCHEDULE
EXISTING GREENHOUSE: 21m²
EXISTING SHED: 13.5m²

NEW OUTBUILDING: 21m²

SITE LAYOUT AS PROPOSED

1 : 200

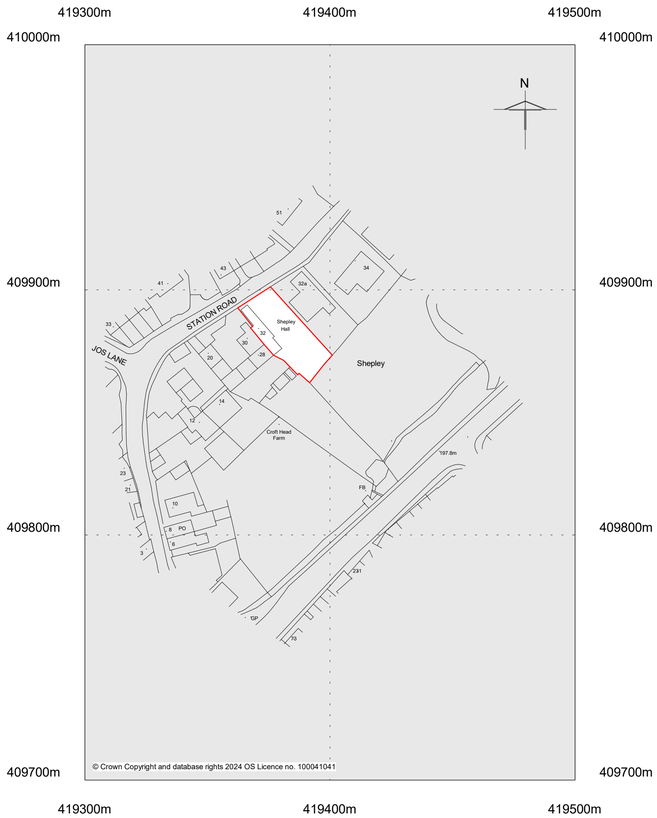

LOCATION PLAN

1 : 1250

Scale 1:1250

0 50m 100m

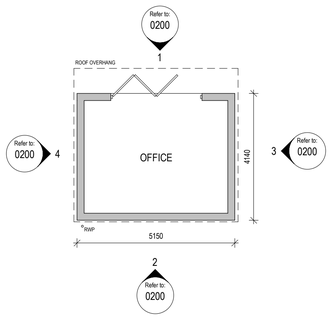

GROUND FLOOR PLAN

1 : 100

0 1 2 3 4 5 10m

Scale 1:100

North

Materials:

1. Timber cladding
2. Grey membrane flat roof
3. Dark grey aluminium bi-fold doors
4. Black pvc rainwater goods

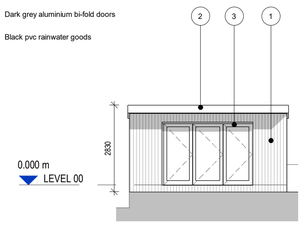

ELEVATION 1

1 : 100

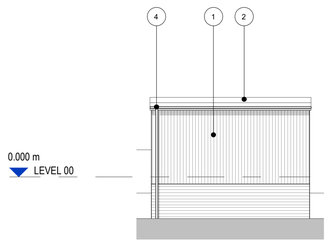

ELEVATION 2

1 : 100

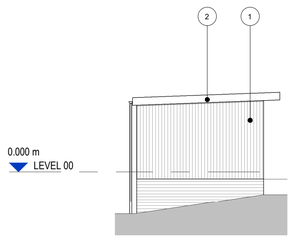

ELEVATION 3

1 : 100

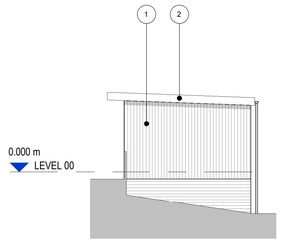

ELEVATION 4

1 : 100

P01	FIRST ISSUE	JH	22.10.24
REVISION	**DESCRIPTION**	**BY**	**DATE**

Project:
PROPOSED SINGLE STOREY OUT-BUILDING

Address:
32 STATION ROAD, SHEPLEY
HUDDERSFIELD, HD8 8DG

Client:
MR & MRS MARTIN

Drawing Title:

PLANS AS EXISTING & PROPOSED

Project No:	Drawing No:	Revision:
2408	0200	P01
Date:	**Scale:**	**Drawn By:**
20/10/24	As indicated @ A1	JH

Drawing Status: PRELIMINARY

This drawing has been prepared specifically for the purpose of obtaining Planning and or Building Regulations Approval. Its suitability for other purposes without additional supplementary details and specifications cannot be guaranteed. Only figured dimensions are to be used and all stated dimensions are to be checked on site with any discrepancies being reported to the architectural consultant. This drawing together with the design is the property & copyright of the architectural consultant and must not be reproduced without prior permission.