
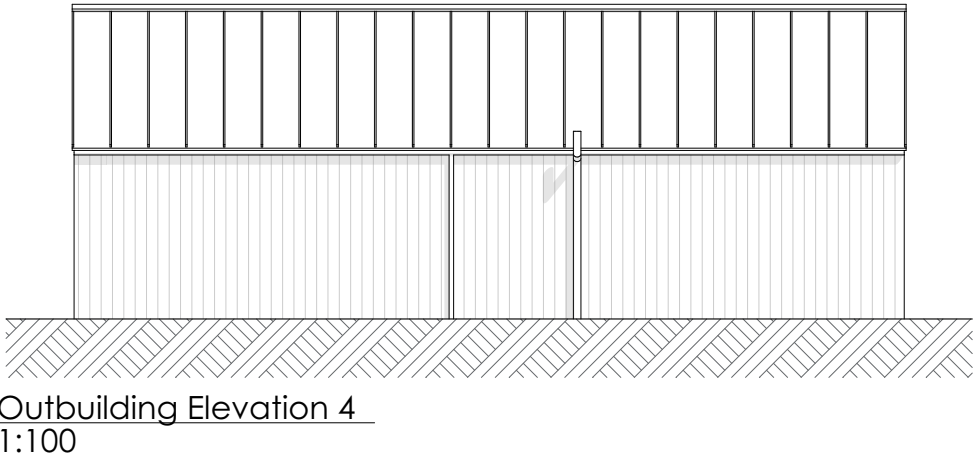
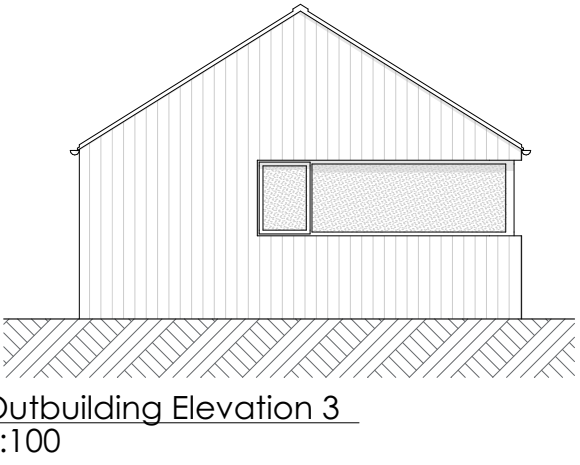
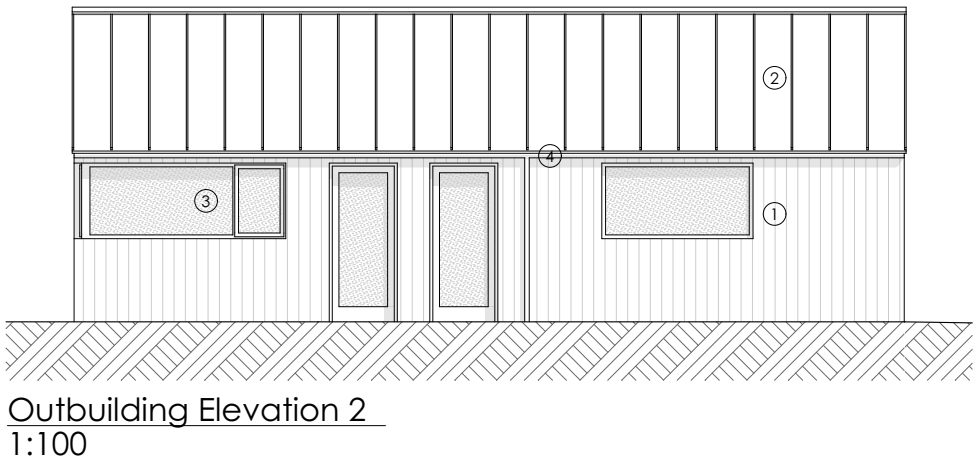
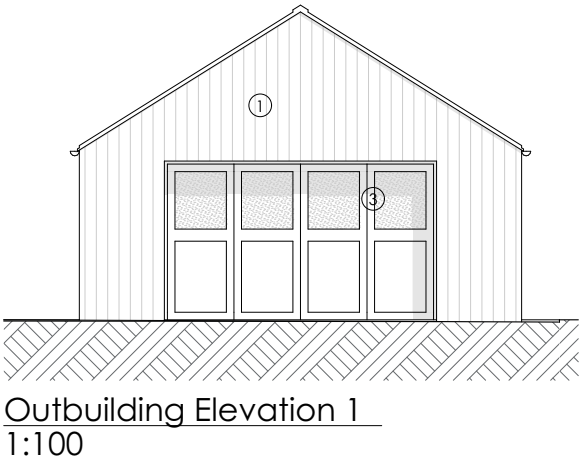


General Notes

THIS DRAWING HAS BEEN PREPARED FROM HAND MEASURED SURVEY INFORMATION AND IS FOR INFORMATION PURPOSES ONLY. DO NOT SCALE FROM DRAWING. USE FIGURED DIMENSIONS ONLY. ALL DIMENSIONS MUST BE CHECKED AND VERIFIED ON SITE PRIOR TO COMMENCEMENT OF WORK AND DESIGNER TO BE NOTIFIED OF ANY DISCREPANCIES.

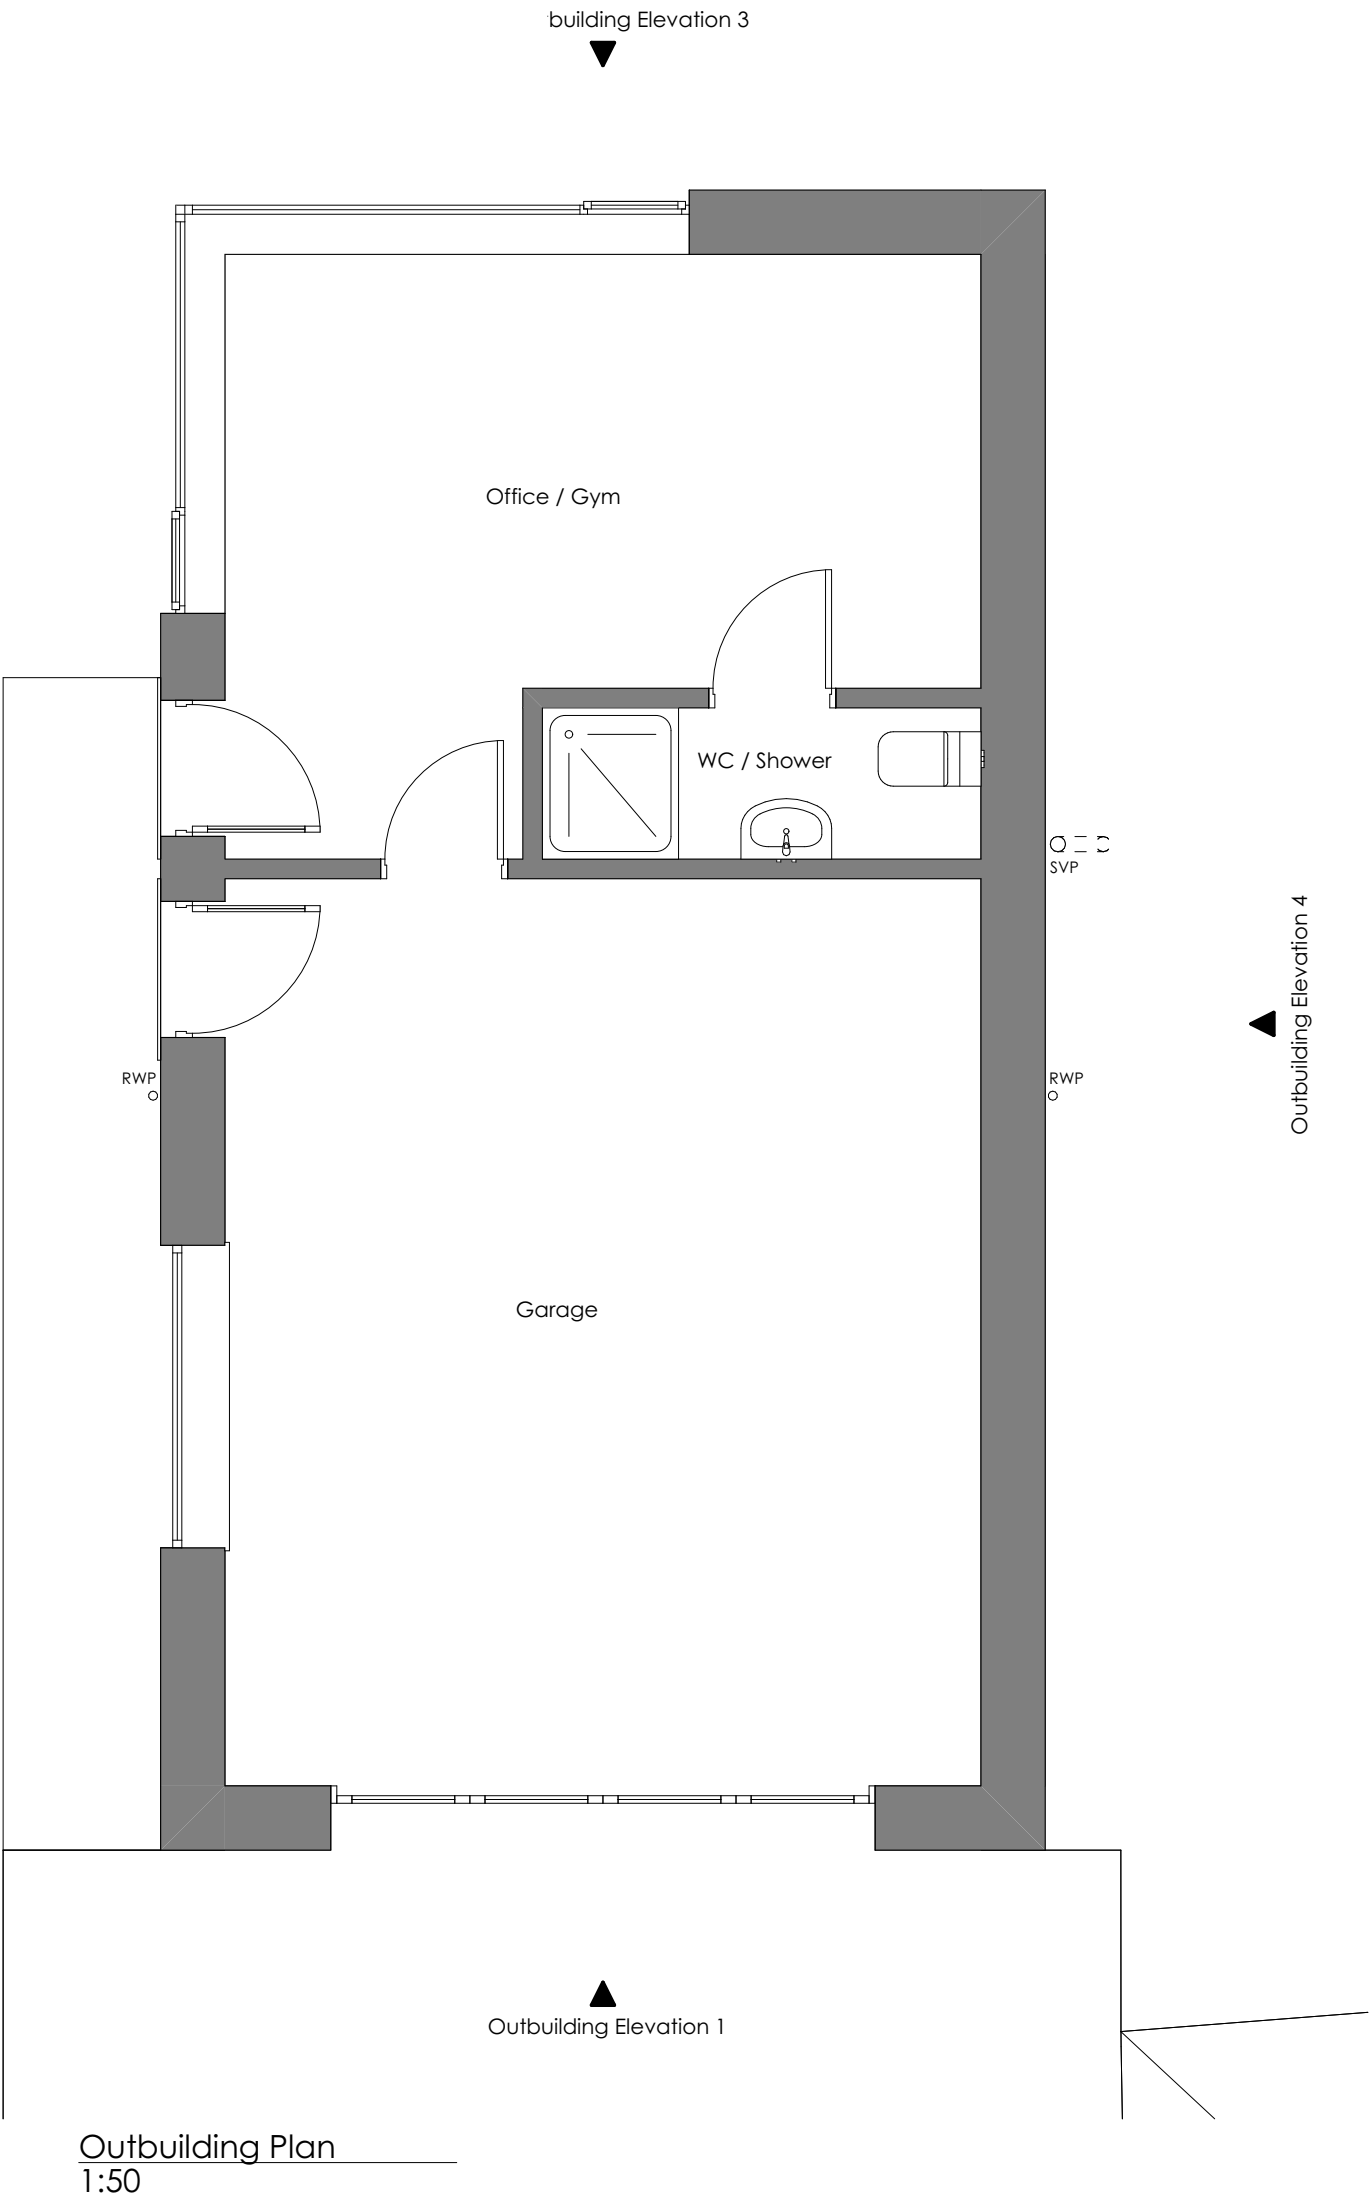

- Materials
- ① Timber clad walls.
 - ② Standing seam roof.
 - ③ New windows / doors in grey / black.
 - ④ Black rain water goods.

B	Garage repositioned.	AB		30/10/2024
A	Dood added between office and garage.	AB		25/10/2024
Revision	Description	Issued	Checked	Date

Client:
Riordan & Lundgren

Project:
53 Gynn Lane,
Honley,
Holmfirth

Drawing:
Outbuilding As Proposed

Drawing Status:

PLANNING

Date:	Scale @ A2:	Drawn by:
OCT 24	As noted	AB
Project No:	Drawing No:	Revision:
256	(0-) 05	B