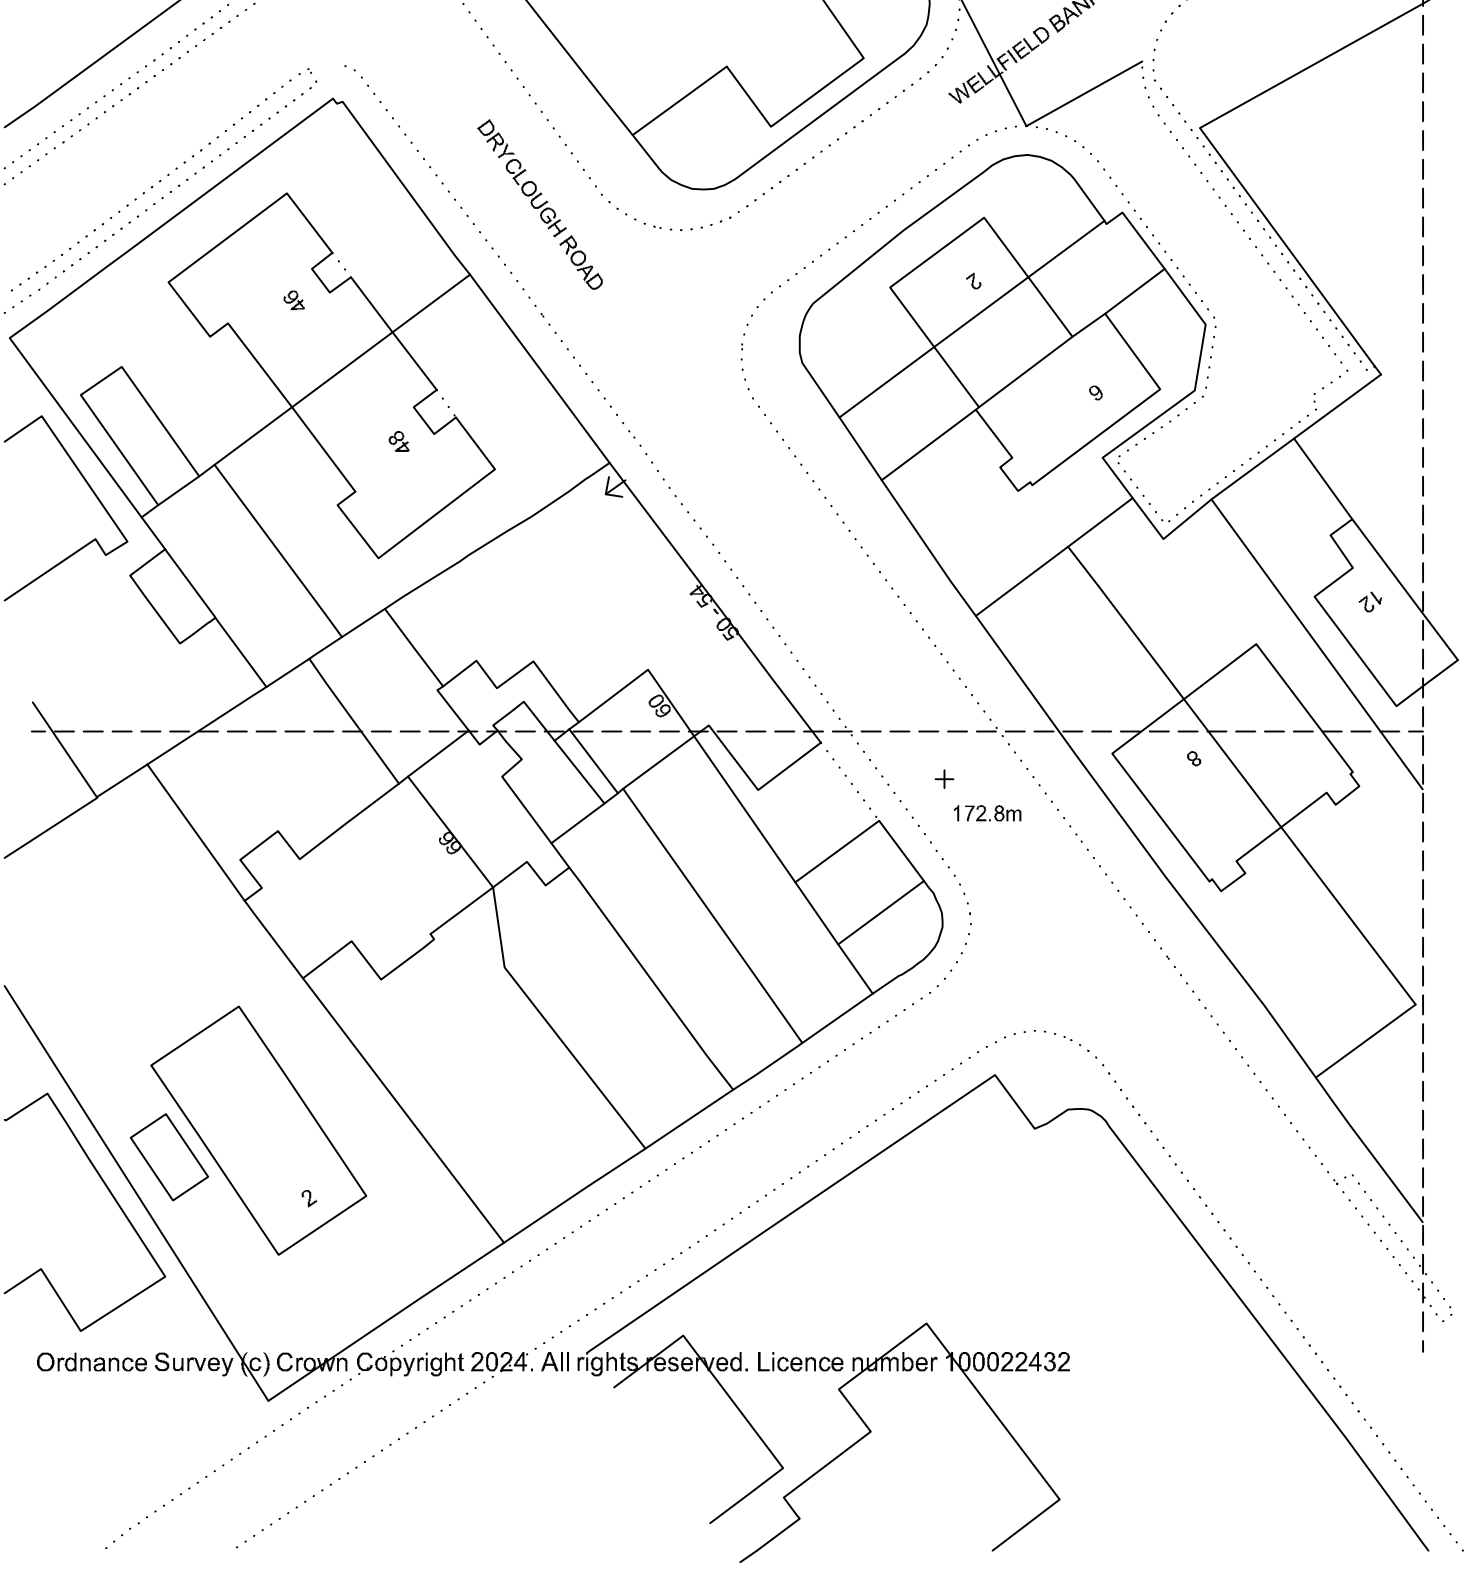

Ordnance Survey (c) Crown Copyright 2024. All rights reserved. Licence number 100022432

Application site

Other land in owner-ship of Applicant

GRID NORTH

VALLEY PROPERTIES

5 HOLMFIRTH ROAD
MELTHAM
HOLMFIRTH
HD9 4AA

Proposed alterations and extension to 60 Dryclough Rd in order to extend living accommodation of 50-58 Dryclough Rd Crosland Moor Huddersfield

BLOCK PLAN

SCALE: 1/500
DATE: SEPT 2024
DRG. NR. LP 01