


©Crown copyright 2024
All rights reserved
VGH Licence Number AC0000820778

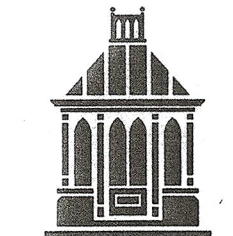

VALE
GARDEN
HOUSES

LTD

LONDONTHORPE ROAD
GRANTHAM

LINCOLNSHIRE, NG31 9SJ

TEL: 01476 564433 FAX: 01476 578555

NOTE:
BASEWORKS ARE TO BE SET OUT ONLY TO
FOUNDATION DRAWINGS. CONTRACTORS AND
ERECTORS MUST VERIFY ALL DIMENSIONS ON
SITE BEFORE WORK COMMENCES.

THIS DRAWING, ITS DESIGN AND APPLICATION
TO SITE, AND ITS COMPONENTS REMAINS THE
PROPERTY OF VALE GARDEN HOUSES LTD.
AND MAY NOT BE REPRODUCED IN ANY WAY
WITHOUT PRIOR CONSENT

Rev	Date:	Details:


Client: 42787
MR & MRS BLACKER

Address:
1 LEE LANE
KICKBURNTON
HUDDERSFIELD
WEST YORKSHIRE
HD8 0PR

Scale: N/A	Date: 4 TH NOVEMBER '24
Drawn By: AMJ	Checked By: JW


Drawing:
SITE LOCATION

Drawing No.
12552-2 (P3)

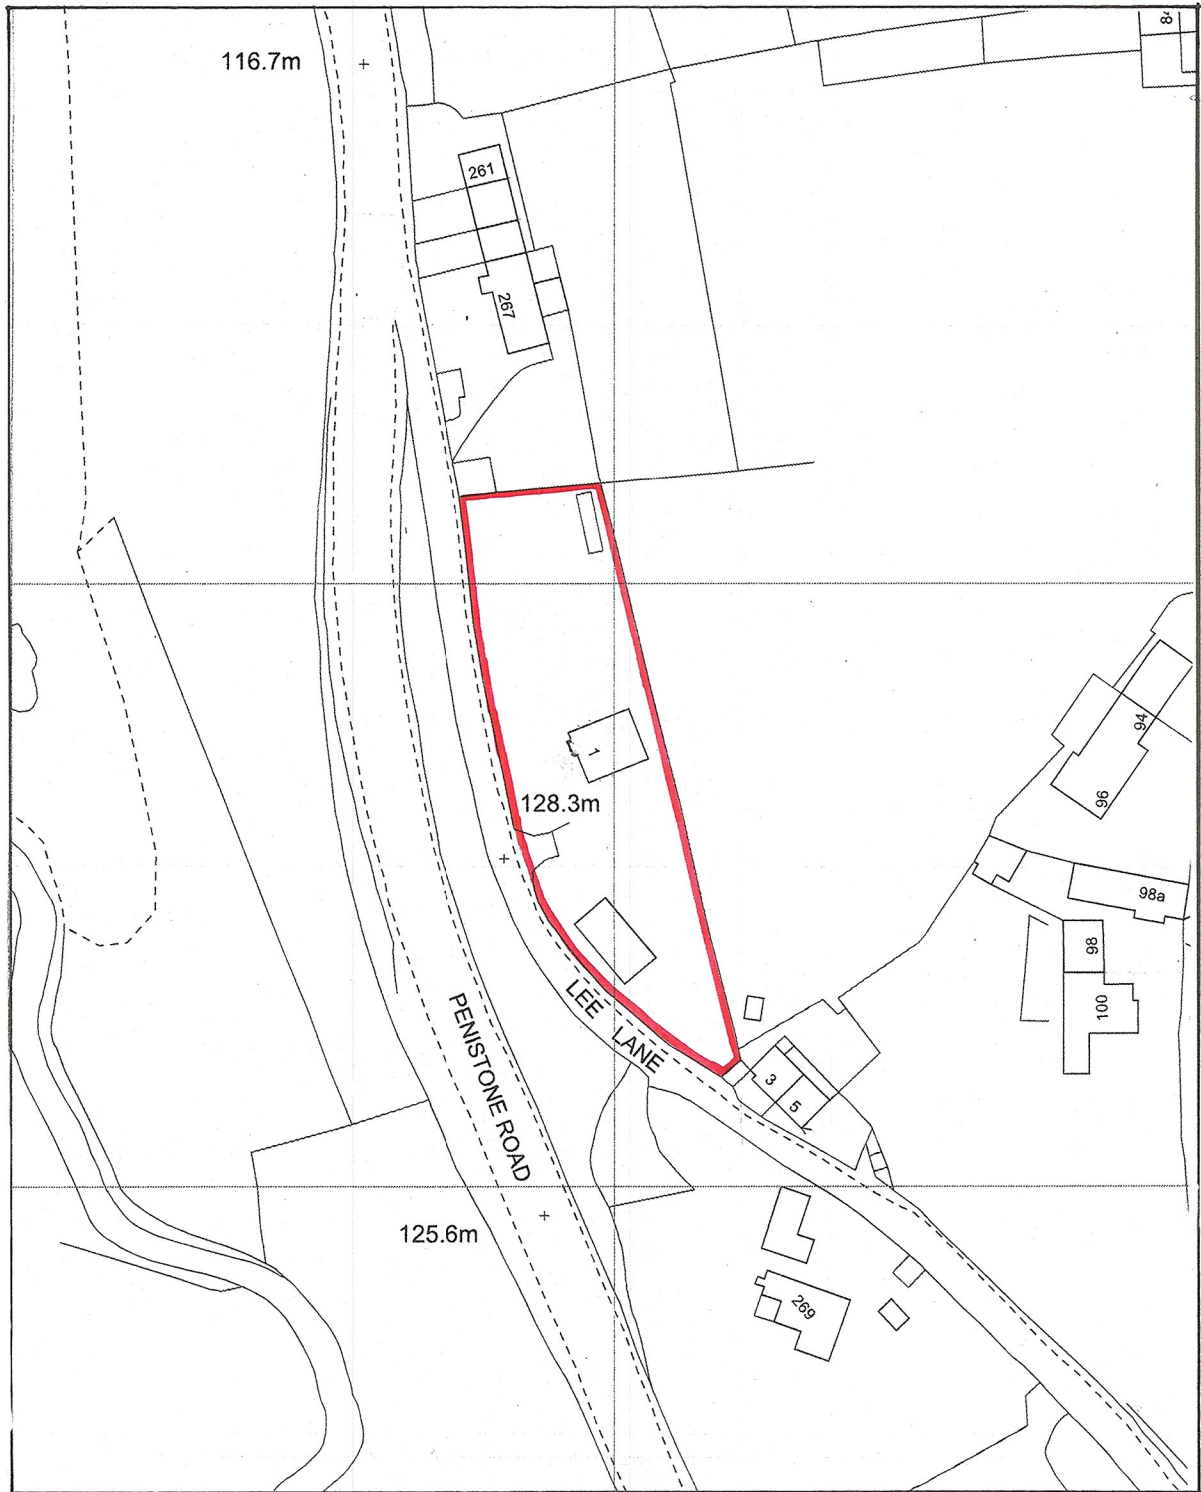

SITE LOCATION: 1:1250

EXISTING BLOCK PLAN: 1:500

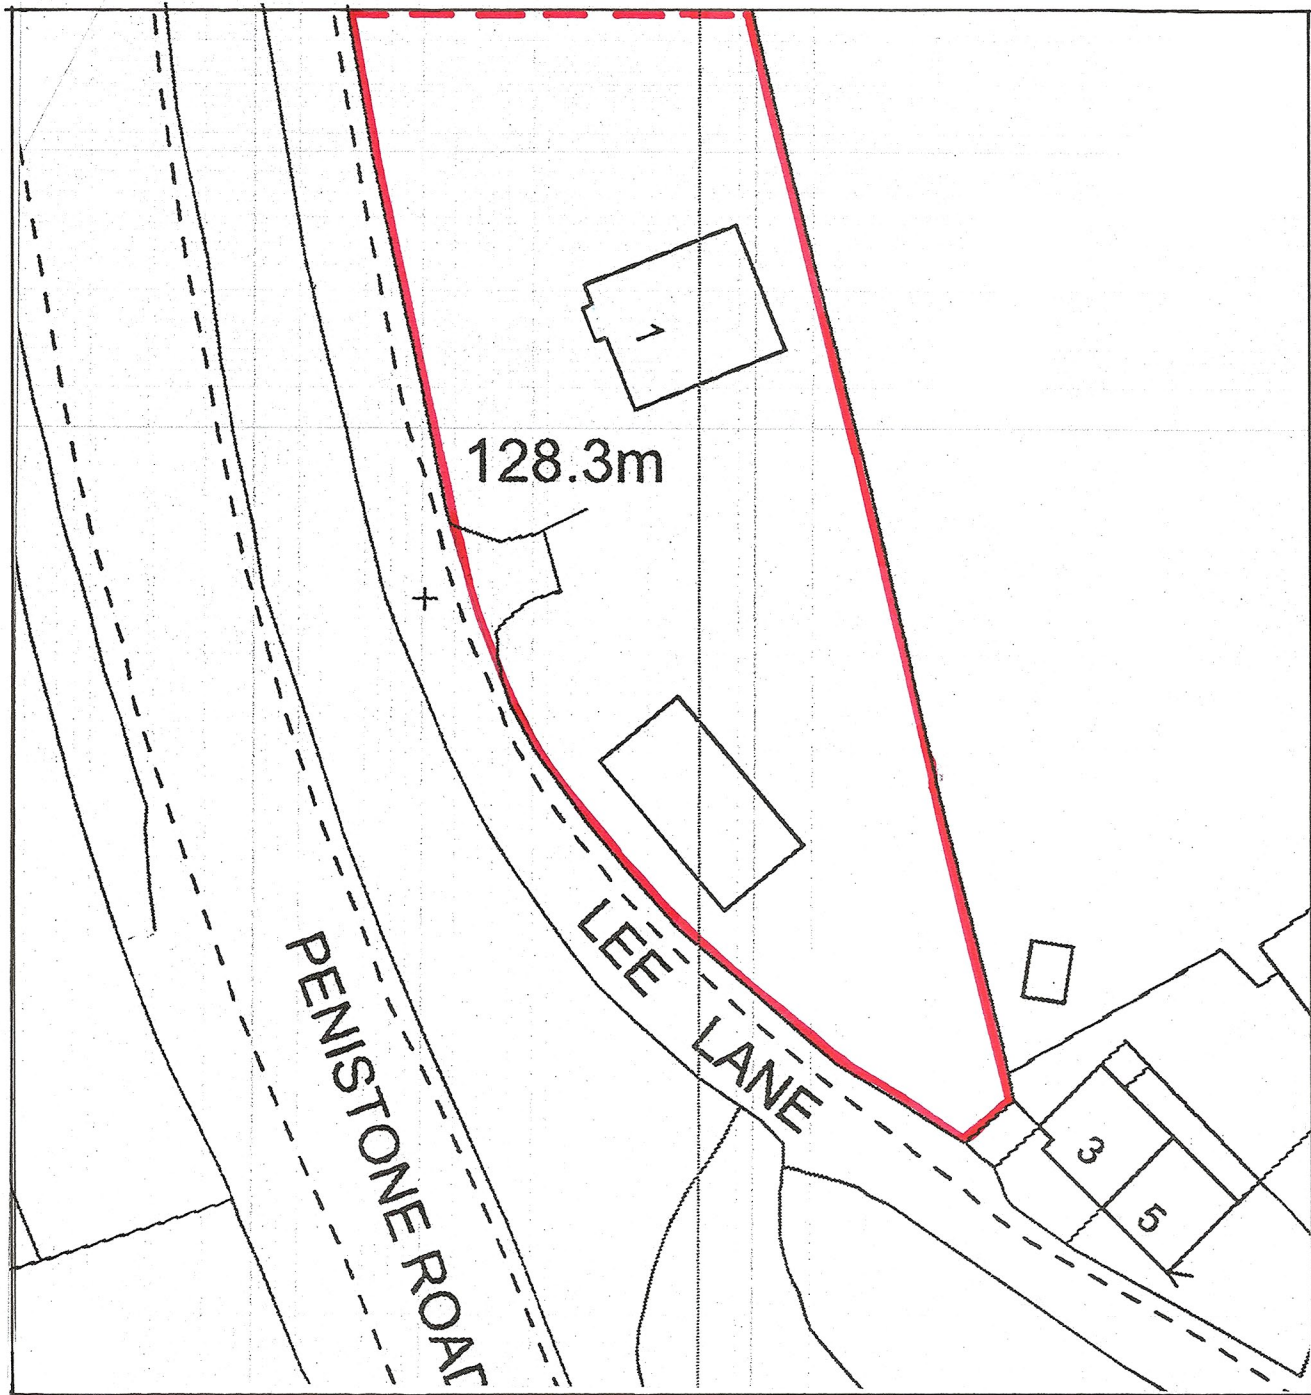

PROPOSED BLOCK PLAN: 1:500

