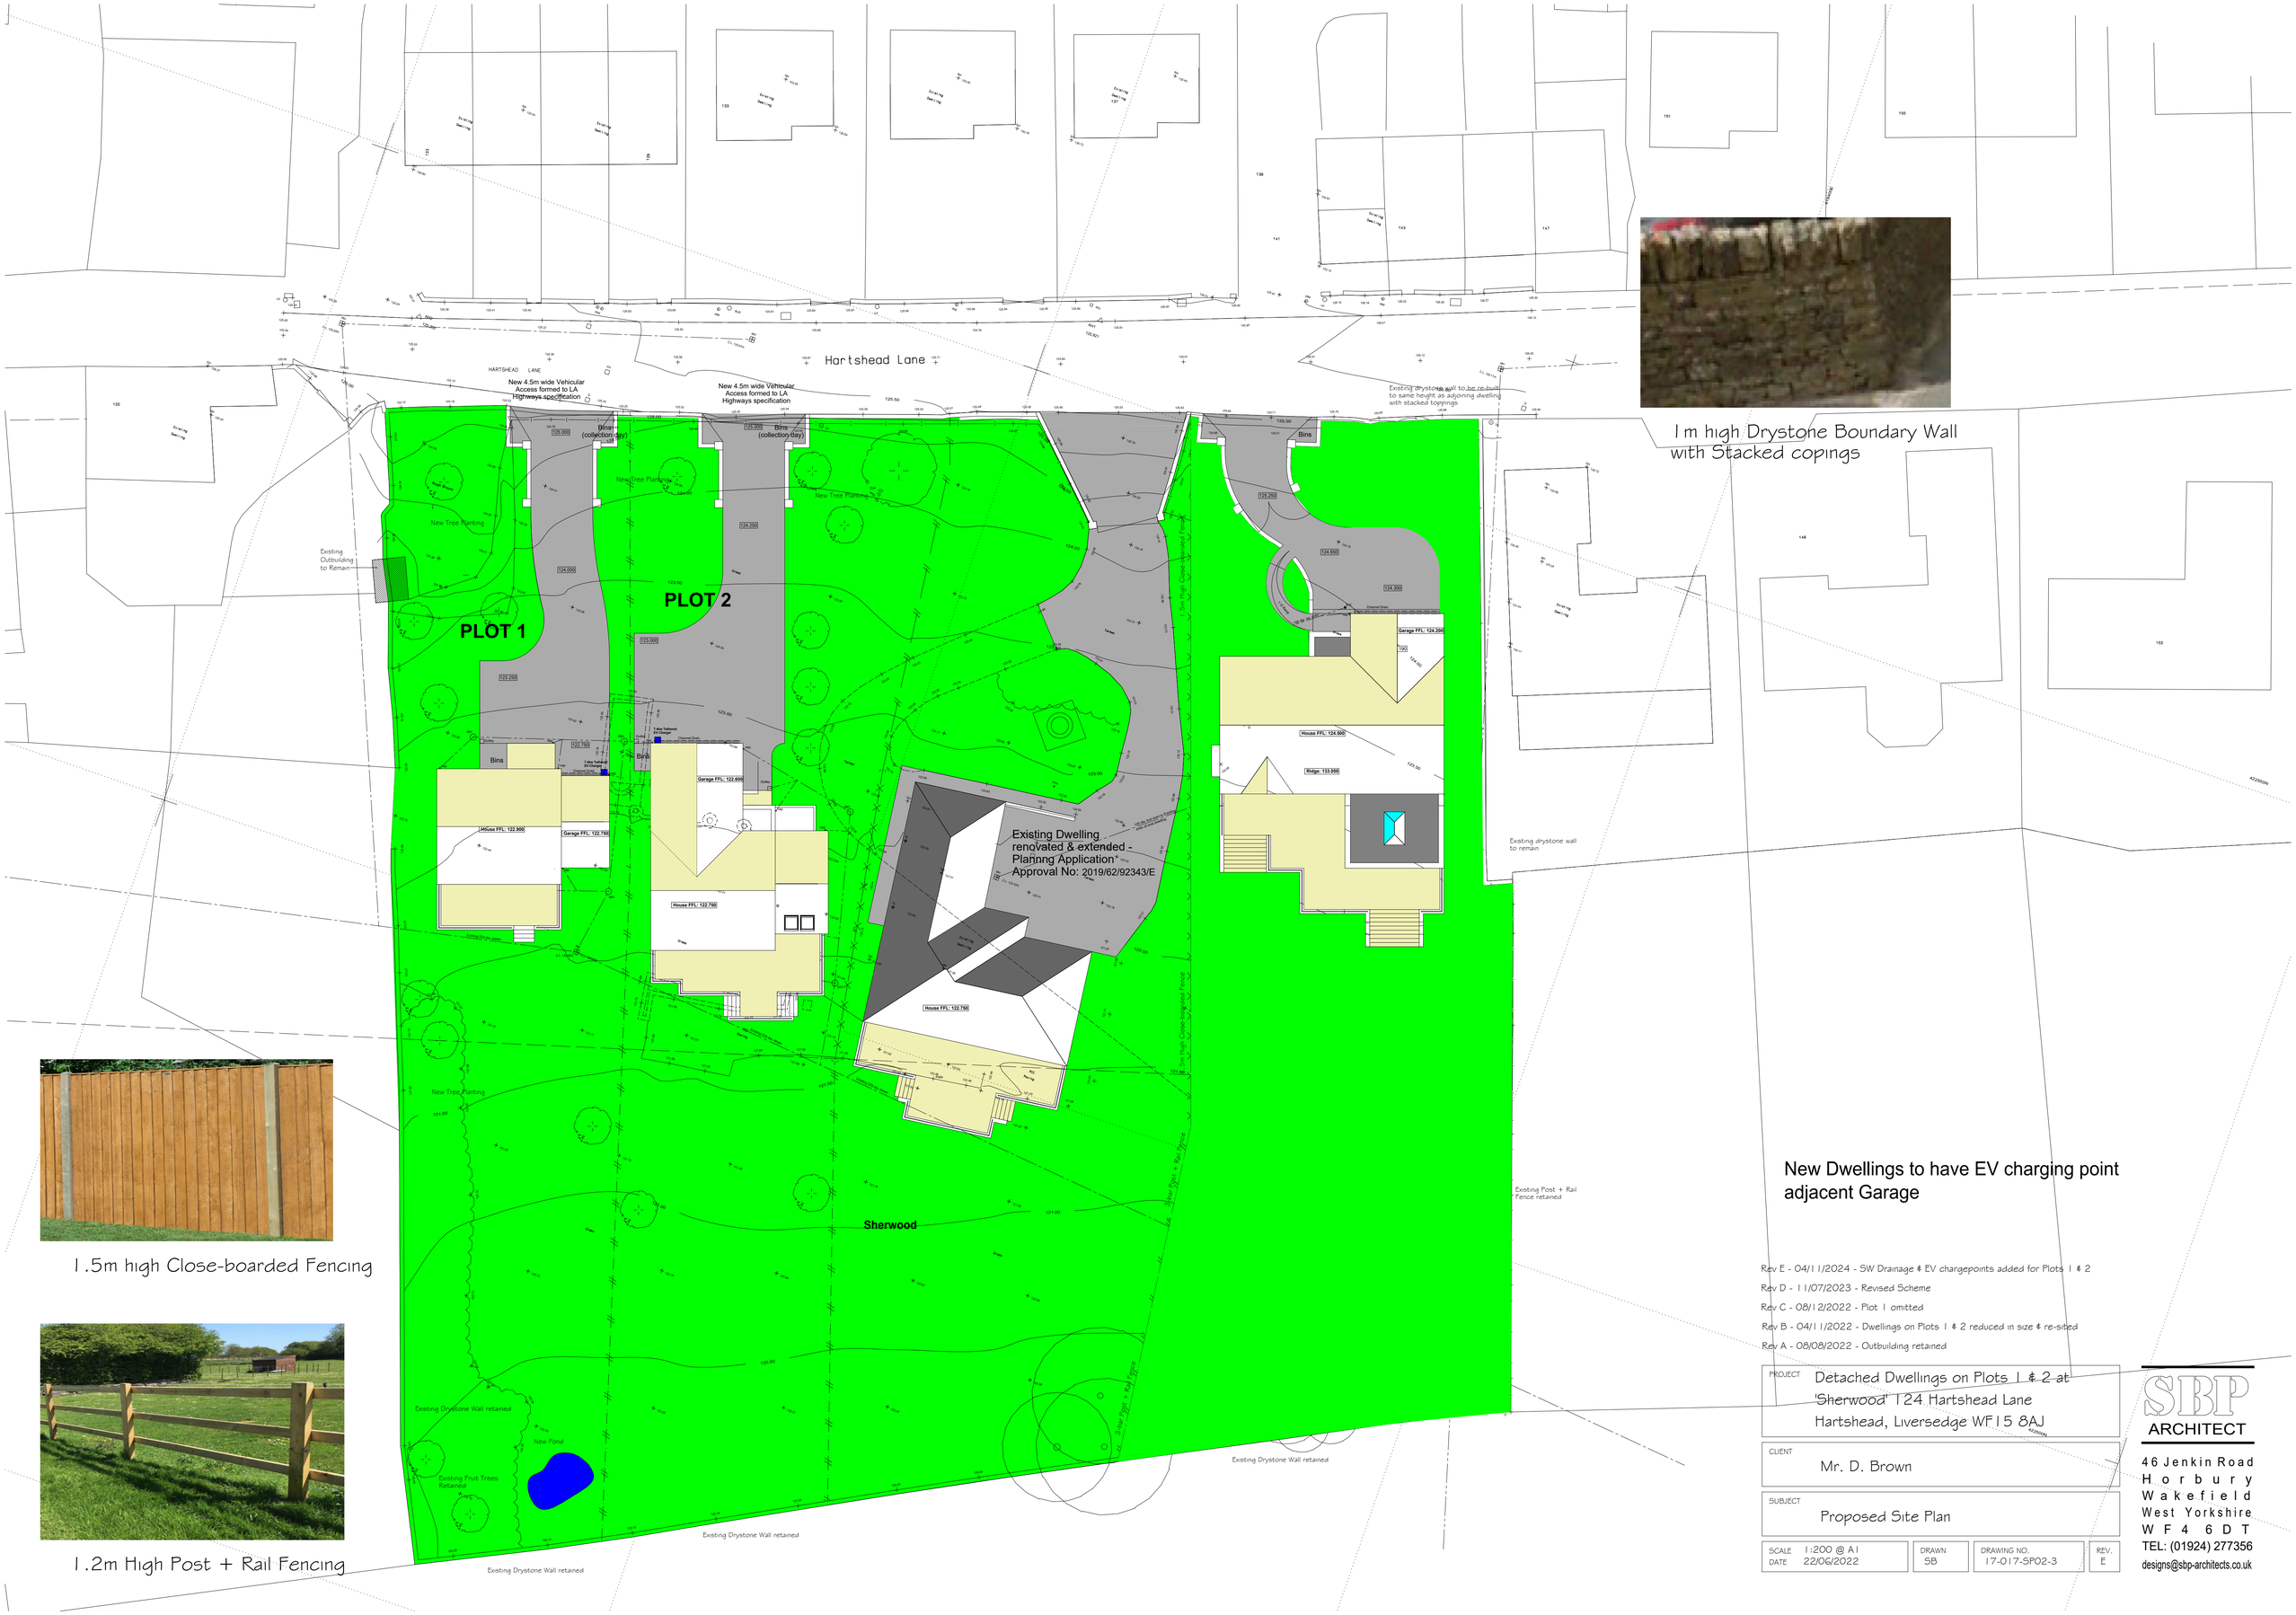

1m high Drystone Boundary Wall with Stacked copings

1.5m high Close-boarded Fencing

1.2m High Post + Rail Fencing

New Dwellings to have EV charging point adjacent Garage

Rev E - 04/11/2024 - SW Drainage & EV chargepoints added for Plots 1 & 2
Rev D - 11/07/2023 - Revised Scheme
Rev C - 08/12/2022 - Plot 1 omitted
Rev B - 04/11/2022 - Dwellings on Plots 1 & 2 reduced in size & re-sited
Rev A - 08/08/2022 - Outbuilding retained

PROJECT	Detached Dwellings on Plots 1 & 2 at 'Sherwood' 124 Hartshead Lane Hartshead, Liversedge WF15 8AJ
CLIENT	Mr. D. Brown
SUBJECT	Proposed Site Plan

SCALE	DATE	DRAWN	DRAWING NO.	REV.
1:200 @ A1	22/06/2022	SB	17-017-SP02-3	E

SBP ARCHITECT
46 Jenkin Road
Horbury
Wakefield
West Yorkshire
WF4 6DT
TEL: (01924) 277356
designs@sbp-architects.co.uk