



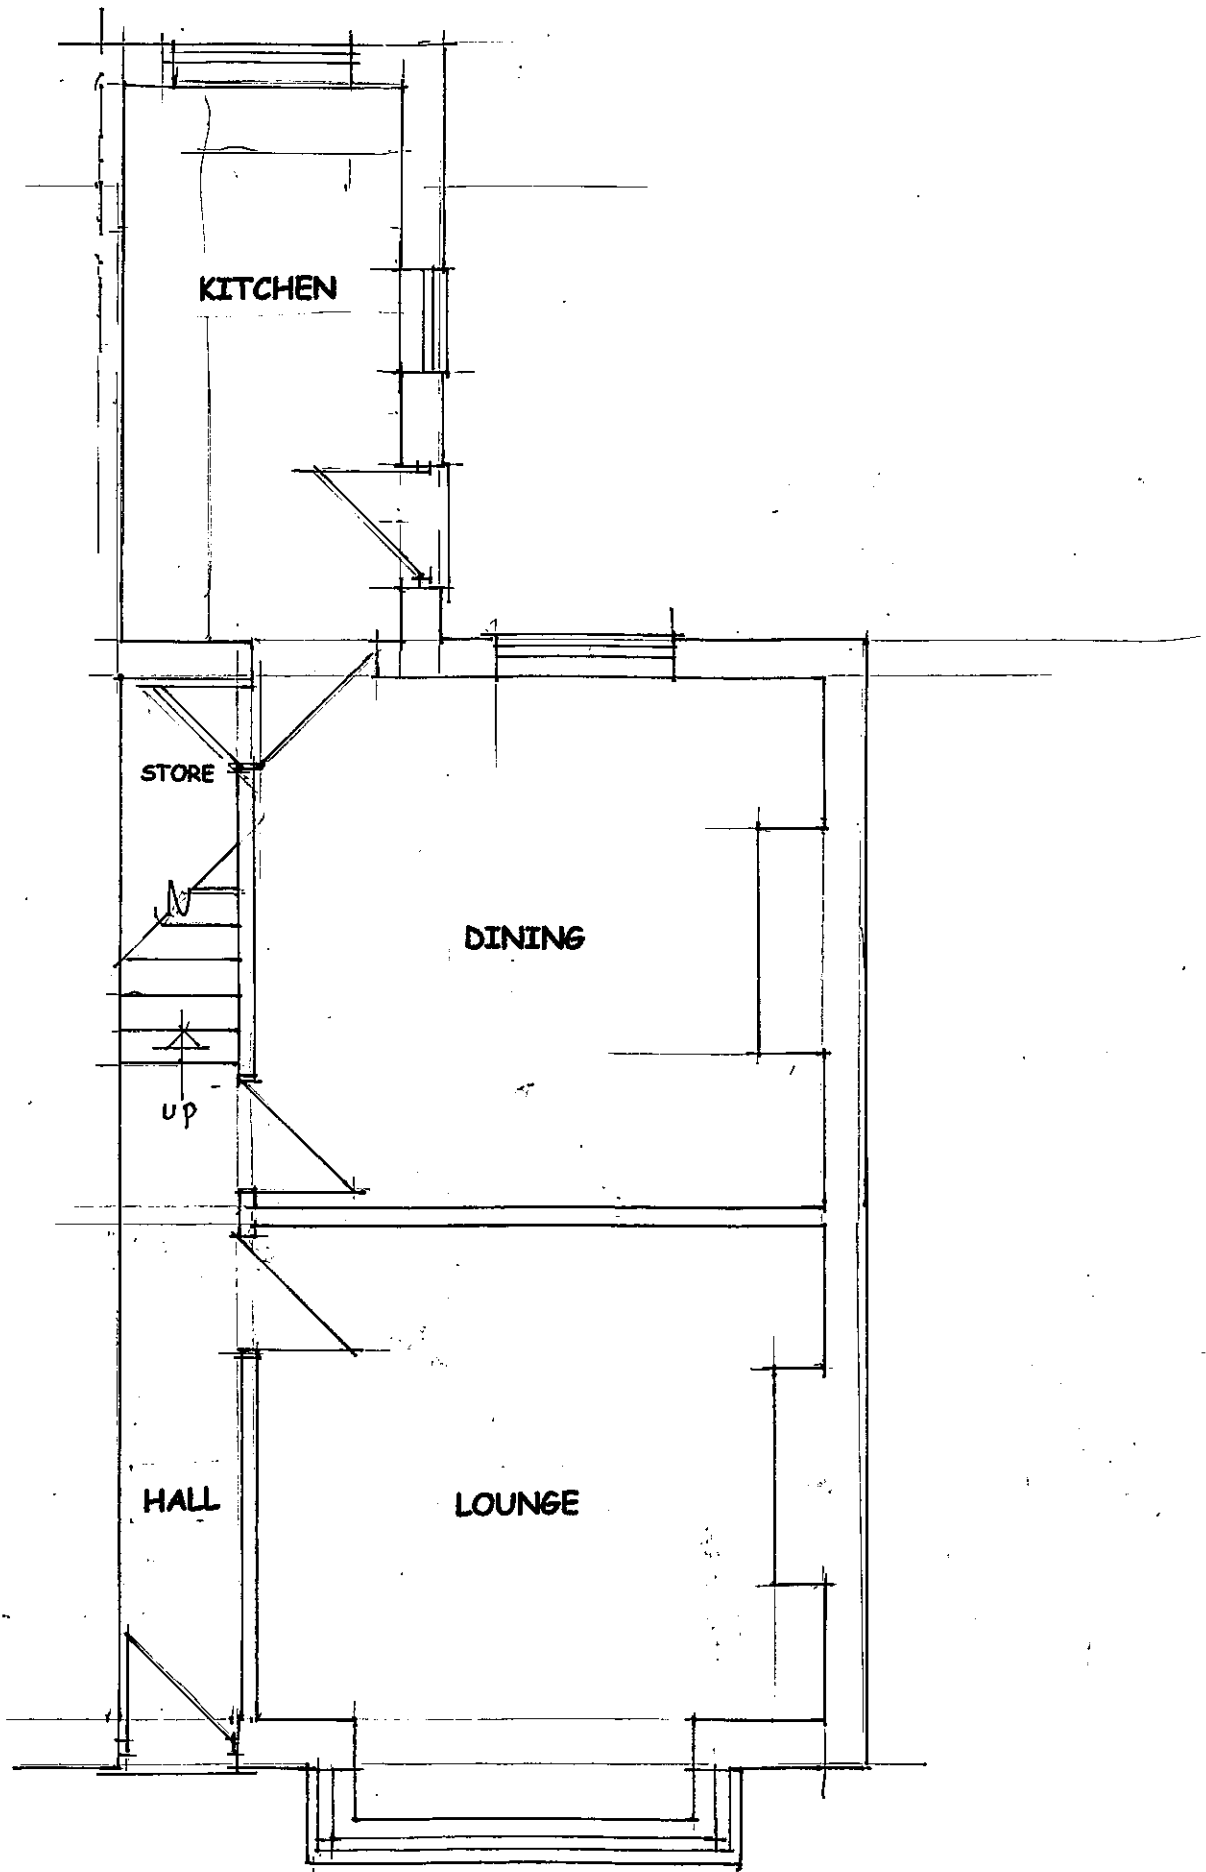

EXISTING GROUND FLOOR PLAN

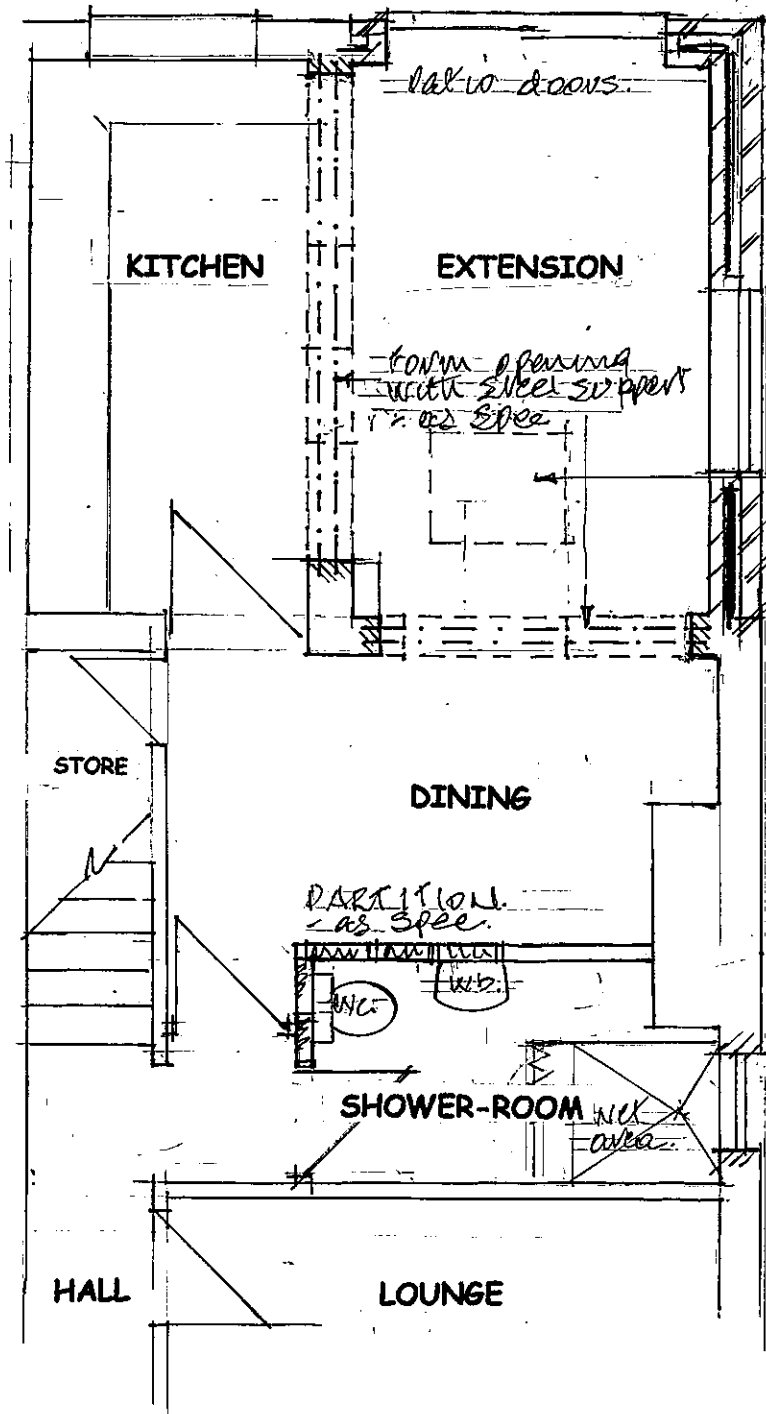

secondary window
obscure glazed.

Roof window over
c.g.l. MK04 780 x 980.

high level window
approx 2.00m to all
obscure glazed.

PROPOSED GROUND FLOOR PLAN