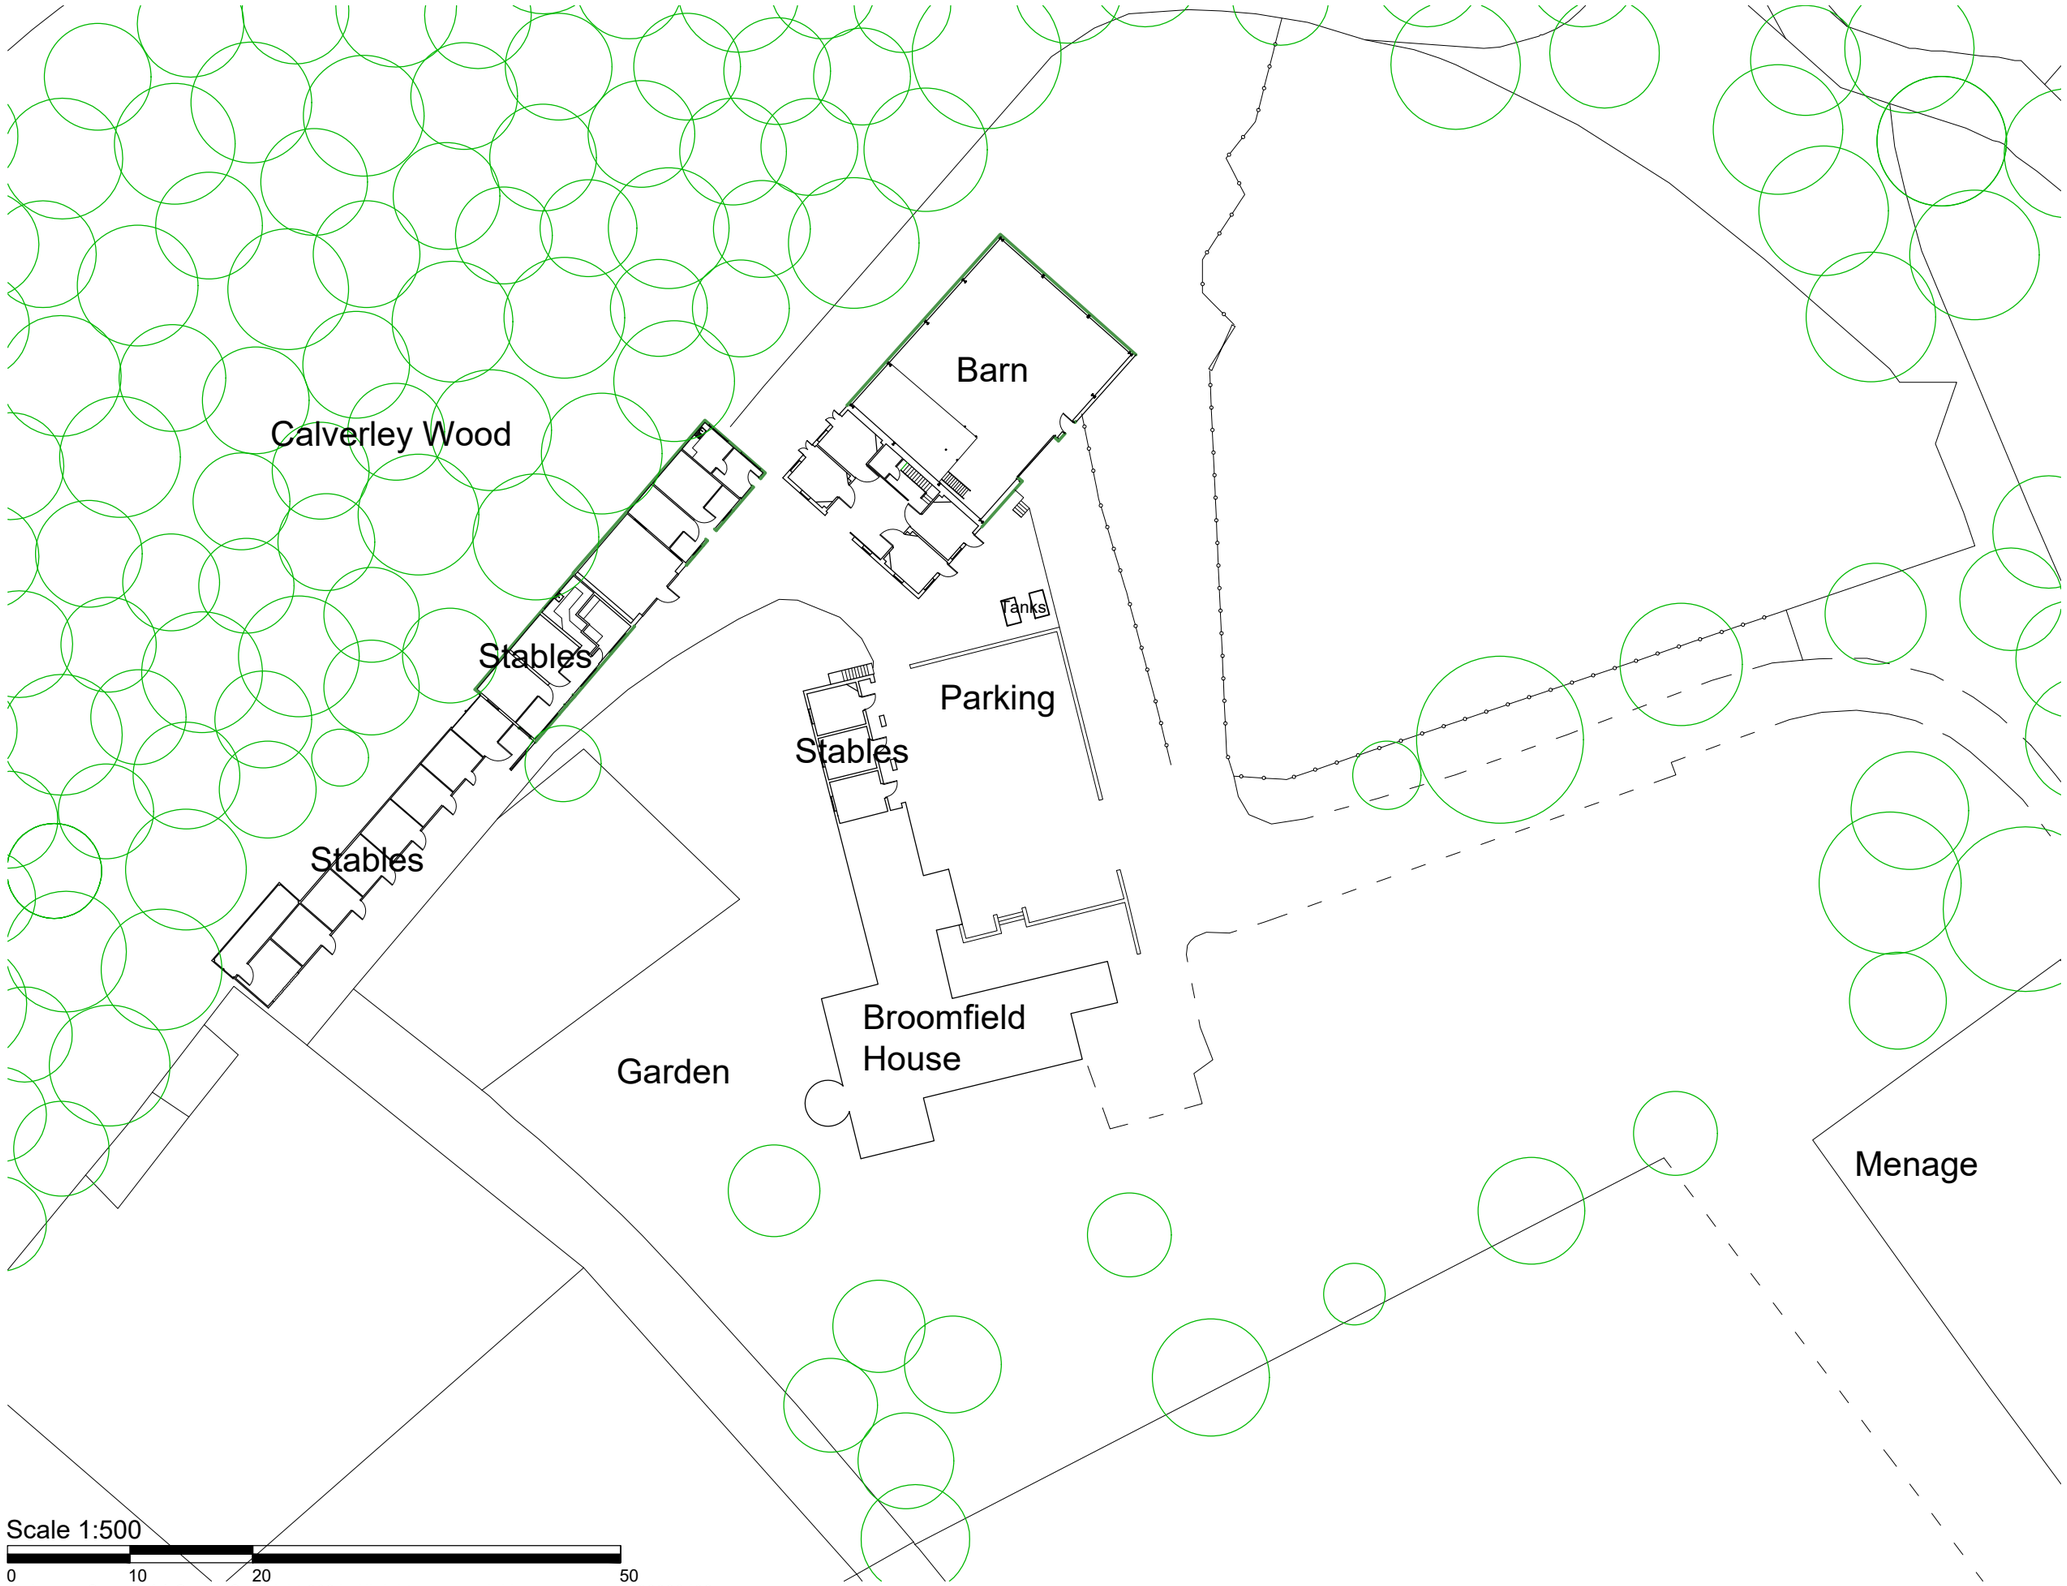


Scale 1:500

0 10 20 50

Ordnance Survey, (c) Crown Copyright 2024. All rights reserved. Licence number 100022432

NOTES

- All dimensions and levels are to be checked on site.
- Any discrepancies are to be reported to the Shaw & Jagger Architects Ltd before any work commences.
- For any construction purposes work to figured dimensions only.
- This drawing shall not be reproduced without express written permission from Shaw & Jagger Architects Ltd.
- Title overlay drawings and ownership boundaries are produced using all reasonable endeavors. Shaw & Jagger Architects Ltd cannot be responsible for the accuracy or scale discrepancy of base plans supplied to them.

N

drawing stage PLANNING

drawing status FOR INFORMATION

client
MR & MRS HUGHES

project
CLASS Q BARN CONVERSIONS at:
BROOMFIELD HOUSE
UPPER DENBY

drawing title
EXISTING SITE LAYOUT

date SEPT. '24 drawn EJ

scale 1/500 @ A3 checked EJ

SHAW & JAGGER ARCHITECTS
1 Cardale Park
Harrogate
North Yorkshire
HG3 1RY
Tel: 01423 532950
info@shawandjagger.com
www.shawandjagger.com

Job No 580/01 DWG No (02)002 Rev #