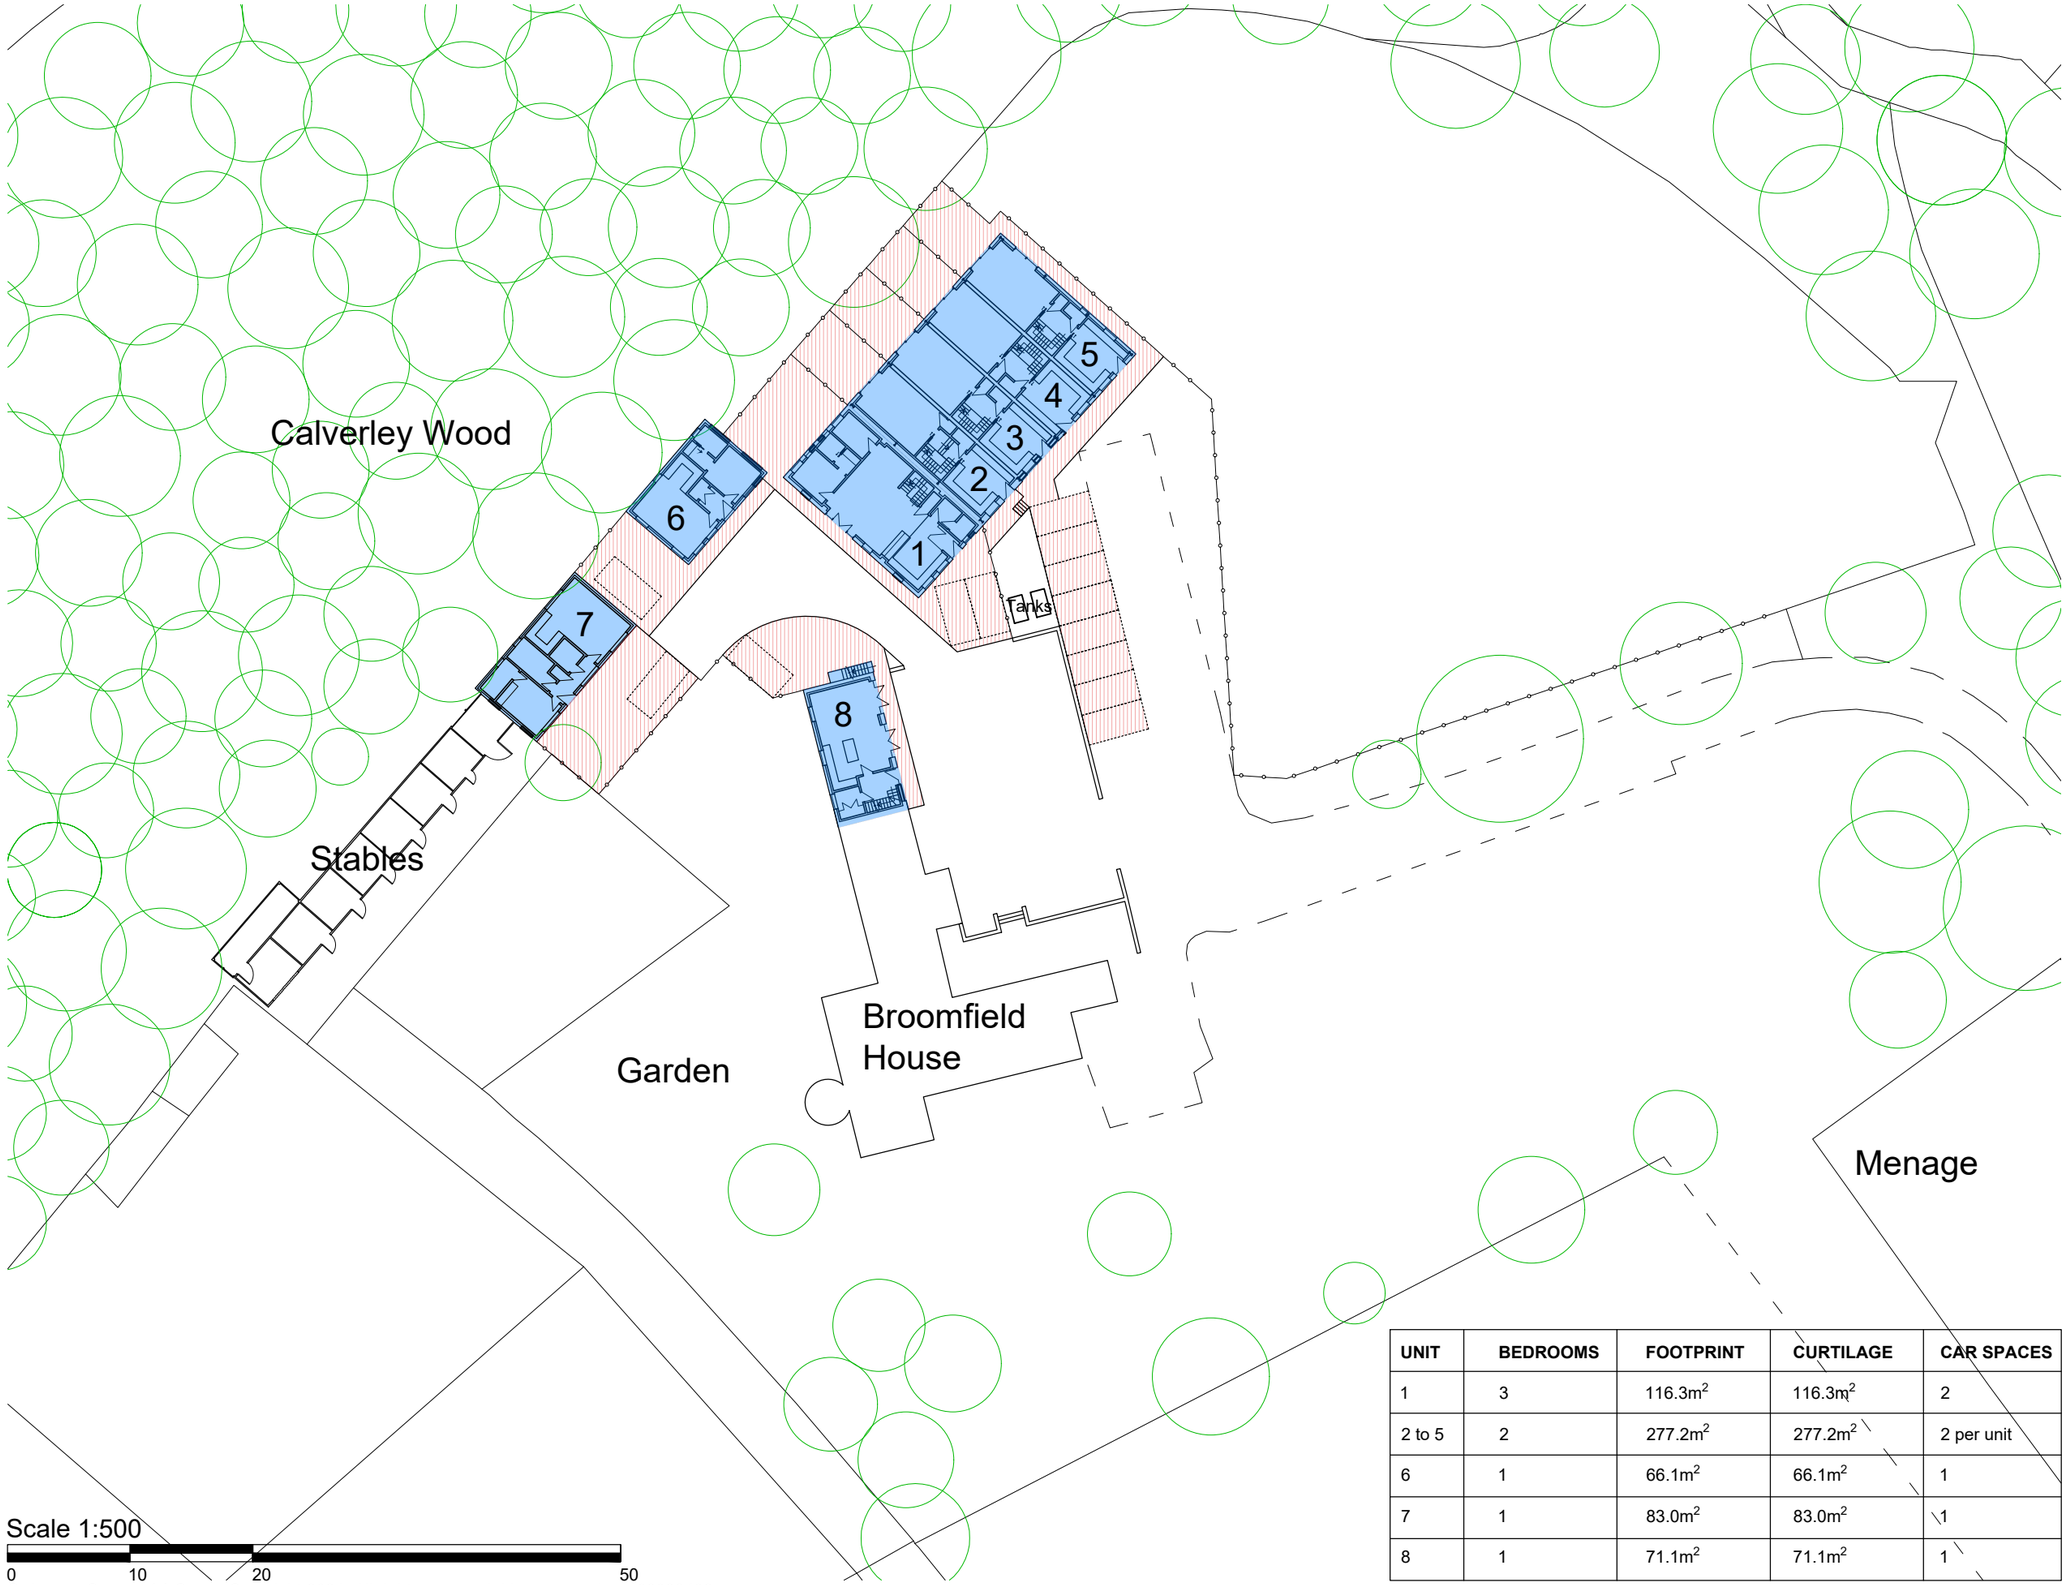


Ordnance Survey, (c) Crown Copyright 2024. All rights reserved. Licence number 100022432

NOTES

- All dimensions and levels are to be checked on site.
- Any discrepancies are to be reported to the Shaw & Jagger Architects Ltd before any work commences.
- For any construction purposes work to figured dimensions only.
- This drawing shall not be reproduced without express written permission from Shaw & Jagger Architects Ltd.
- Title overlay drawings and ownership boundaries are produced using all reasonable endeavors. Shaw & Jagger Architects Ltd cannot be responsible for the accuracy or scale discrepancy of base plans supplied to them.

N

LEGEND

DOMESTIC CURTLIAGE

BUILDING FOOTPRINT

UNIT	BEDROOMS	FOOTPRINT	CURTILAGE	CAR SPACES
1	3	116.3m^2	116.3m^2	2
2 to 5	2	277.2m^2	277.2m^2	2 per unit
6	1	66.1m^2	66.1m^2	1
7	1	83.0m^2	83.0m^2	1
8	1	71.1m^2	71.1m^2	1

drawing stage: PLANNING

drawing status: FOR INFORMATION

client: MR & MRS HUGHES

project: CLASS Q BARN CONVERSIONS at: BROOMFIELD HOUSE UPPER DENBY

drawing title: PROPOSED SITE LAYOUT

date: SEPT. '24 drawn: EJ

scale: 1/500 @ A3 checked: EJ

SHAW & JAGGER ARCHITECTS
1 Cardale Park
Harrogate
North Yorkshire
HG3 1RY
Tel: 01423 532950
info@shawandjagger.com
www.shawandjagger.com

Job No: 580/01 DWG No: (02)006 Rev: #