

NOTES


- All dimensions and levels are to be checked on site.
- Any discrepancies are to be reported to the Shaw & Jagger Architects Ltd before any work commences.
- For any construction purposes work to figured dimensions only.
- This drawing shall not be reproduced without express written permission from Shaw & Jagger Architects Ltd.
- Title overlay drawings and ownership boundaries are produced using all reasonable endeavors. Shaw & Jagger Architects Ltd cannot be responsible for the accuracy or scale discrepancy of base plans supplied to them.

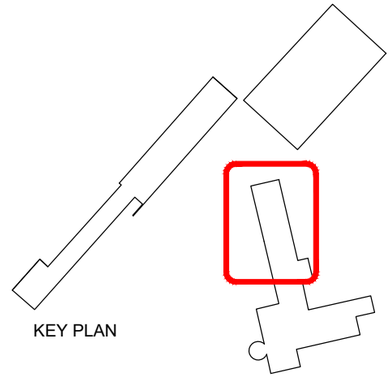

KEY PLAN

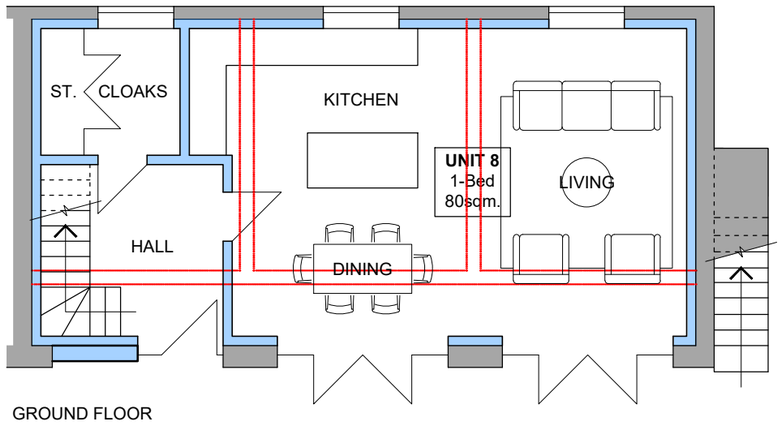

GROUND FLOOR

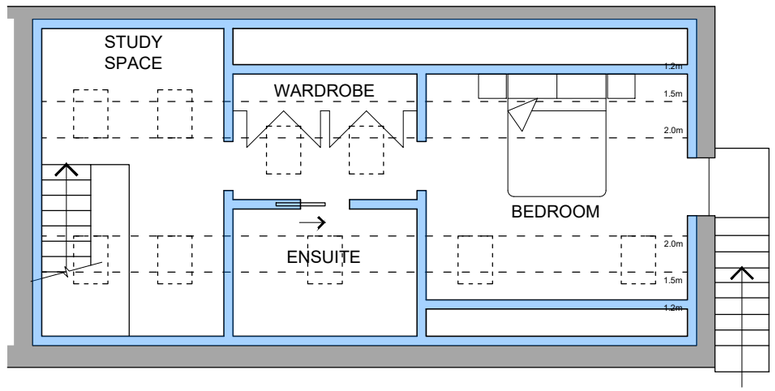

FIRST FLOOR

LEGEND

- EXISTING WALLS
- PROPOSED WALLS
- DEMOLITION

Scale 1:100

0 1 2 3 4 5 10

drawing stage: PLANNING

drawing status: FOR INFORMATION

client: MR & MRS HUGHES

project: CLASS Q BARN CONVERSIONS at:
BROOMFIELD HOUSE
UPPER DENBY

drawing title: STONE STABLES
PROPOSED FLOOR LAYOUTS

date: OCT. '24 drawn: EJ

scale: 1/100 @ A3 checked: EJ

SHAW & JAGGER ARCHITECTS
1 Cardale Park
Harrogate
North Yorkshire
HG3 1RY
Tel: 01423 532950
info@shawandjagger.com
www.shawandjagger.com

Job No 580/01 DWG No (02)008 Rev #