

MATERIALS KEY


1. NEW STANDING SEAM ROOFING
2. NEW TIMBER CLADDING
3. NEW METAL FRAMED WINDOWS
4. NEW METAL RAINWATER GOODS
5. NEW COMPOSITE DOOR

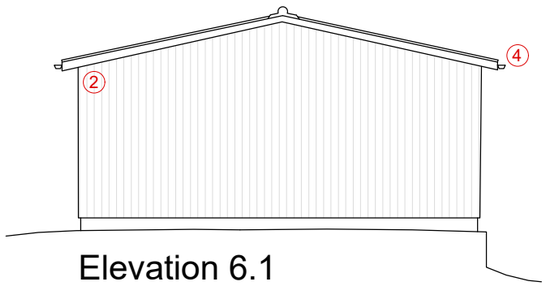


Elevation 6.1

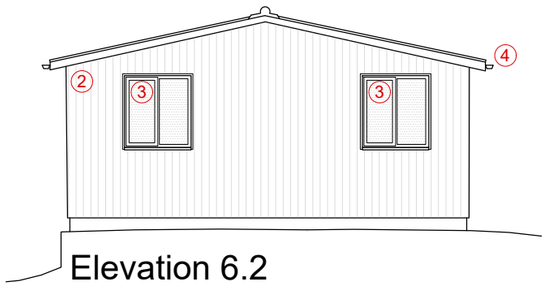

Elevation 6.2

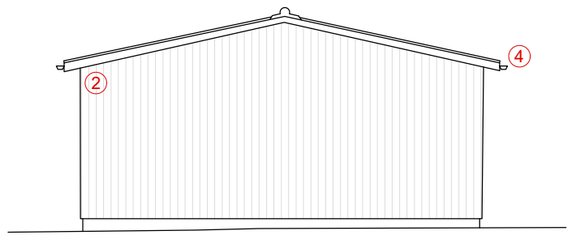

Elevation 7.1

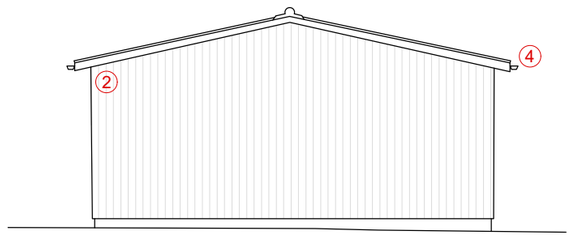


Elevation 7.2




Elevation 7.3



Elevation 6.3

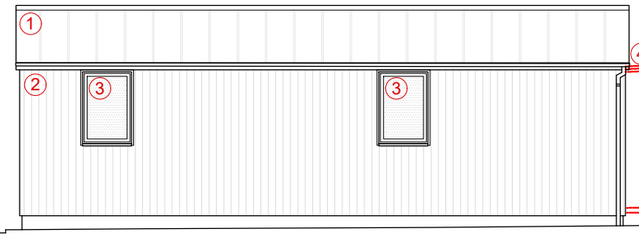

Elevation 6.4

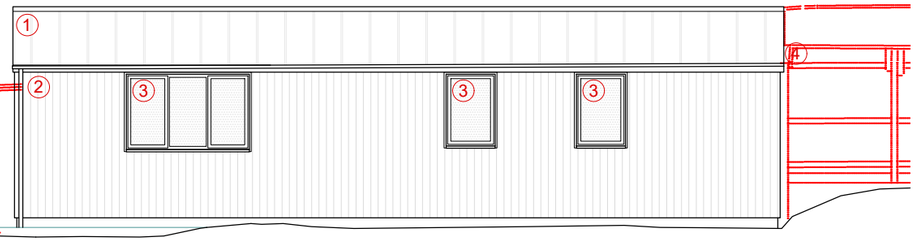


Elevation 7.4

Scale 1:100

0 1 2 3 4 5 10

NOTES

- All dimensions and levels are to be checked on site.
- Any discrepancies are to be reported to the Shaw & Jagger Architects Ltd before any work commences.
- For any construction purposes work to figured dimensions only.
- This drawing shall not be reproduced without express written permission from Shaw & Jagger Architects Ltd.
- Title overlay drawings and ownership boundaries are produced using all reasonable endeavors. Shaw & Jagger Architects Ltd cannot be responsible for the accuracy or scale discrepancy of base plans supplied to them.

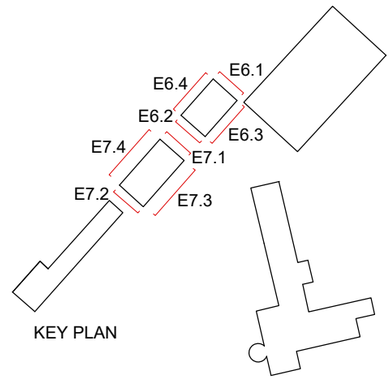

KEY PLAN

LEGEND

DEMOLITION

drawing stage: PLANNING

drawing status: FOR INFORMATION

client: MR & MRS HUGHES

project: CLASS Q BARN CONVERSIONS at:
BROOMFIELD HOUSE
UPPER DENBY

drawing title: TIMBER STABLES
PROPOSED ELEVATIONS

date	OCT. '24	drawn	EJ
scale	1/100 @ A3	checked	EJ

SHAW & JAGGER ARCHITECTS
1 Cardale Park
Harrogate
North Yorkshire
HG3 1RY
Tel: 01423 532950
info@shawandjagger.com
www.shawandjagger.com

Job No	DWG No	Rev
580/01	(02)011	#