

MATERIALS KEY


1. NEW SLATE ROOFING TO MATCH EXISTING
2. NEW TIMBER CLADDING
3. NEW METAL FRAMED WINDOWS
4. NEW METAL RAINWATER GOODS
5. NEW GLAZED DOOR
6. NEW ROOF WINDOW
7. EXISTING STONE WALLING

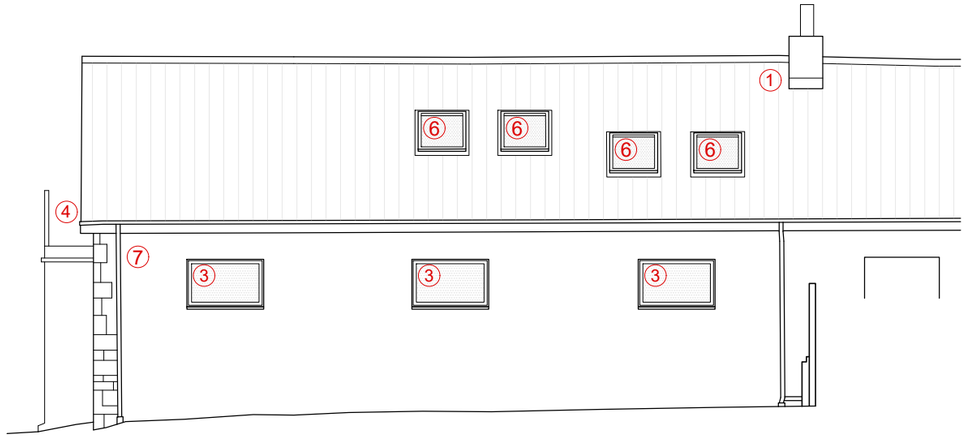

Elevation 8.1

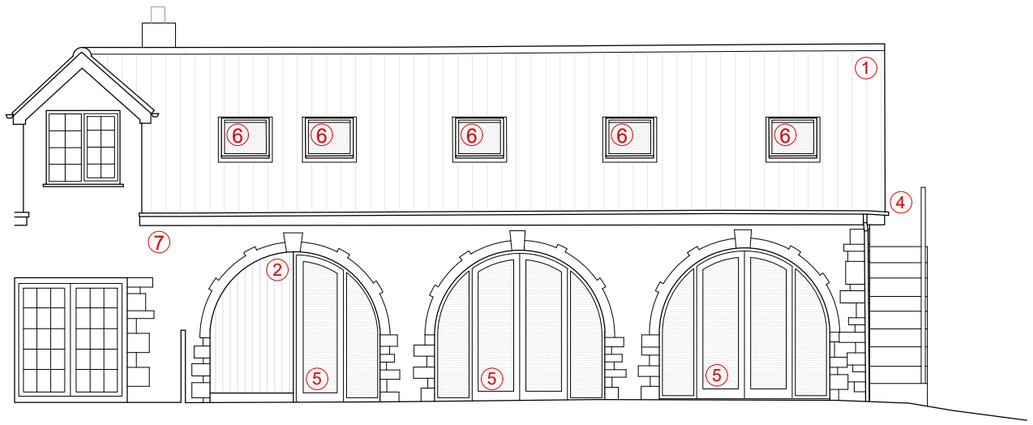


Elevation 8.2

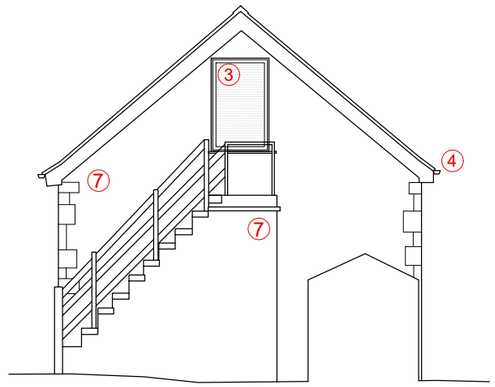

Elevation 8.3

NOTES

- All dimensions and levels are to be checked on site.
- Any discrepancies are to be reported to the Shaw & Jagger Architects Ltd before any work commences.
- For any construction purposes work to figured dimensions only.
- This drawing shall not be reproduced without express written permission from Shaw & Jagger Architects Ltd.
- Title overlay drawings and ownership boundaries are produced using all reasonable endeavors. Shaw & Jagger Architects Ltd cannot be responsible for the accuracy or scale discrepancy of base plans supplied to them.

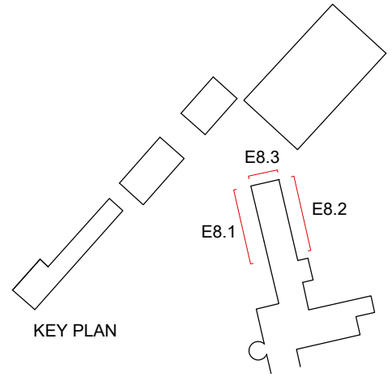

KEY PLAN

Scale 1:100

0 1 2 3 4 5 10

drawing stage: PLANNING

drawing status: FOR INFORMATION

client: MR & MRS HUGHES

project: CLASS Q BARN CONVERSIONS at:
BROOMFIELD HOUSE
UPPER DENBY

drawing title: STONE STABLES
PROPOSED ELEVATIONS

date: OCT. '24 drawn: EJ

scale: 1/100 @ A3 checked: EJ

SHAW & JAGGER ARCHITECTS
1 Cardale Park
Harrogate
North Yorkshire
HG3 1RY
Tel: 01423 532950
info@shawandjagger.com
www.shawandjagger.com

Job No 580/01 DWG No (02)012 Rev #