Notes	Rev	Description	Date	By

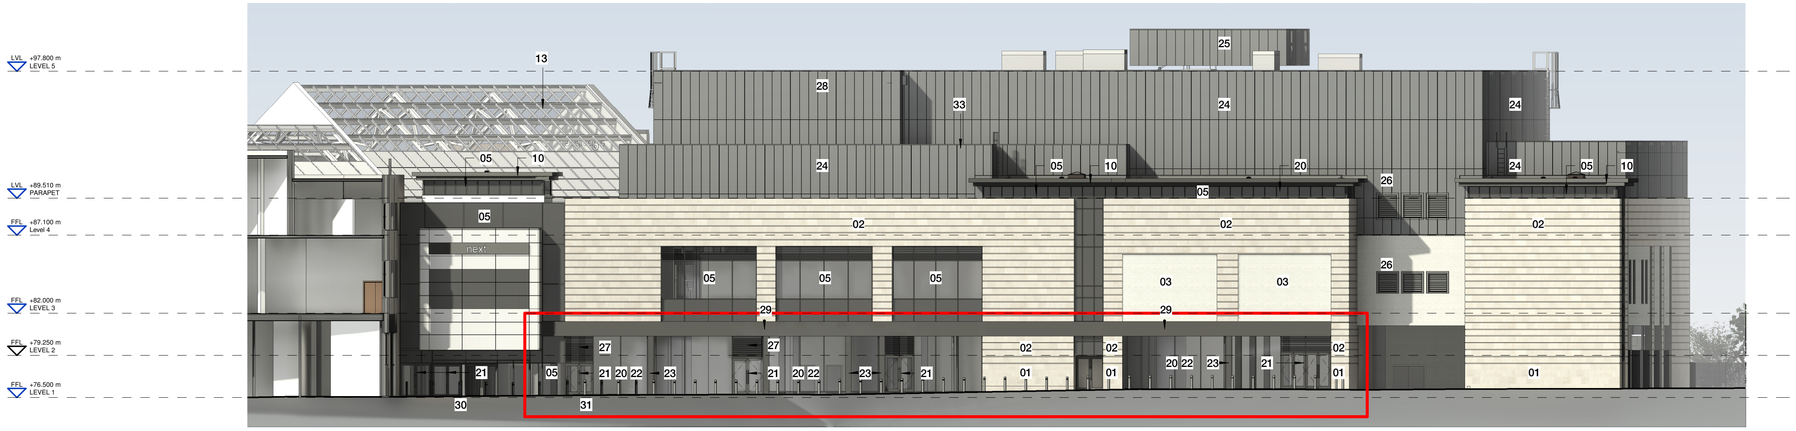

Proposed Elevation - Zetland St - 200

1 : 200

Proposed Elevation - Queensgate - 200

1 : 200

Proposed Elevation - Shorehead - 200

1 : 200

SIGNAGE BY OTHERS - SUBJECT TO SEPARATE APPROVAL

PROPOSED WORKS

KEY:

EXISTING FINISHES:

01. EXISTING RUSTICATED NATURAL STONE. COLOUR: BUFF
02. EXISTING RECON FAIR FACED STONE. COLOUR: BUFF
03. EXISTING POLISHED BLOCK. COLOUR: LIGHT GREY
04. EXISTING RENDERED PANEL. COLOUR: LIGHT GREY
05. EXISTING CURTAIN WALLING. FRAME COLOUR: DARK GREY
06. EXISTING WINDOWS. FRAME COLOUR: DARK GREY
07. EXISTING NATURAL SLATE. COLOUR: BLUE GREY
08. EXISTING METAL CLADDING. COLOUR: DARK GREY
09. EXISTING METAL TRAPEZOIDAL PANELS. RAL 080 70 10
10. EXISTING METAL FLASHING. COLOUR: DARK GREY
11. EXISTING MESH FENCING. COLOUR: DARK GREY
12. EXISTING METAL CLADDING. COLOUR LIGHT GREY
13. EXISTING ROOFLIGHT. CLEAR GLAZING IN GREY METAL FRAME
14. EXISTING RECON FAIR FACES STONE PANELS. COLOUR: BUFF

PROPOSED FINISHES:

20. CURTAIN WALLING SYSTEM. GLASS IN PPC ALU FRAME. COLOUR TO MATCH EXISTING
21. GLAZED DOOR IN PPC ALU FRAME TO MATCH EXISTING
22. CLEAR GLASS CW UNITS
23. PPC ALUMINIUM PIERS. COLOUR TO MATCH EXG CW FRAMING
24. 600 x 3200 mm PPC ALUMINIUM CASETTES LAID VERTICALLY. COLOUR: RAL 7037
25. 600 mm WIDE PPC ALUMINIUM PANELS LAID VERTICALLY. COLOUR RAL 7037
26. VENTILATION LOUVRES. COLOUR: RAL 7037
27. VENTILATION LOUVRES. COLOUR TO MATCH CURTAIN WALLING
28. CORPORATE SIGNAGE ZONE. SUBJECT TO SEPARATE APPROVAL
29. BLACK PAINTED SIGNAGE FASCIA
30. METAL GATE AND FENCE TO MATCH EXISTING
31. EXISTING BOLLARDS. COLOUR BLACK
32. NEW BOLLARDS. COLOUR TO MATCH EXISTING (SHOWN GREY FOR CLARITY)
33. PPC ALUMINIUM HOPPERS AND RWDPS. COLOUR: RAL 7037
34. KITCHEN EXHAUST DUCTS

ALL NEW GLAZING SHOULD CONSIST OF UNITS COMPRISING LAMINATION TO A MINIMUM 7.5mm TO EN ISO 12543 STANDARDS.

This drawing is copyright. All dimensions and details are to be verified on site. Any discrepancies are to be notified to the Architect prior to work commencing. Do not scale from drawings.

Content	PROPOSED ELEVATIONS				
Client	WD KINGSGATE				
Project	KINGSGATE SHOPPING CENTRE, HUDDERSFIELD				
Date	22/10/24	Drawing Scale	1 : 200		
Paper size	A1	Drawn by	GK	Checked	HB
Project code	1134	Drawing No.	(05)001	Revision	N

covellmatthews
ARCHITECTS
Suite 26, 4-5 Lochside Way, Edinburgh Park
Edinburgh, EH12 9DT
edinburgh@covellmatthews.co.uk
www.covellmatthews.co.uk t:0131 226 3366

PLANNING