iDprojects

SITE LOCATION PLAN

PROPOSED STORAGE/YARD ROOF
WOOLROW FARM, SHELLEY, HD8 8LR
DWG No. 671-A10 rev--
SCALE 1:2500@A4 AUGUST 2024
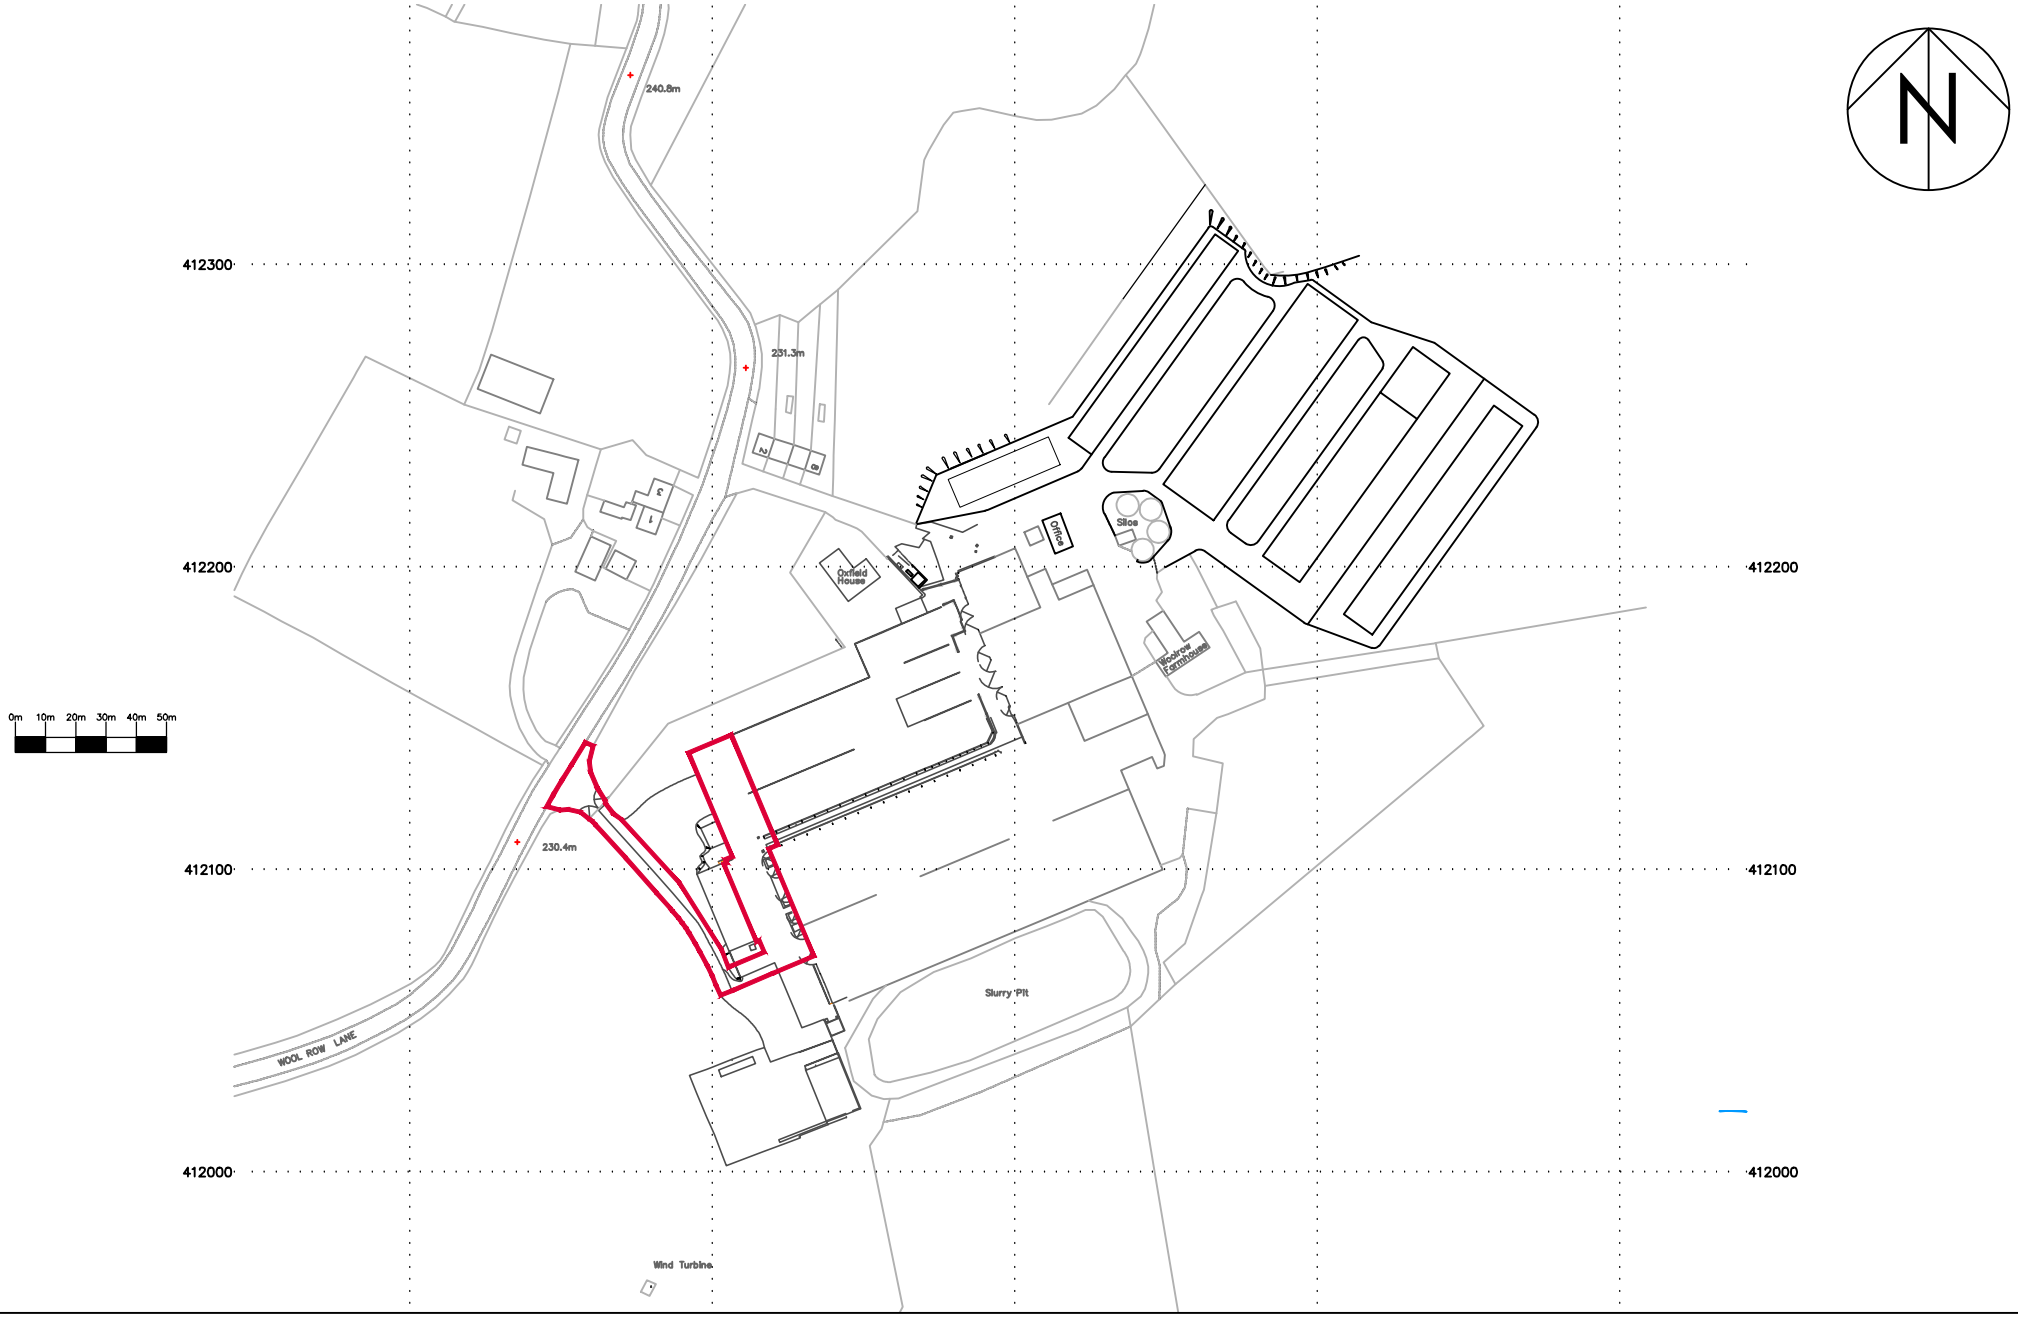
REV	DATE	ITEM	AUTH