iDprojects

SECTIONS AS PROPOSED

PROPOSED STORAGE/YARD ROOF
WOOLROW FARM, SHELLEY, HD8 8LR
DWG No. 671-A06 rev--
SCALE 1:250@A3 AUGUST 2024

REV	DATE	ITEM	AUTH

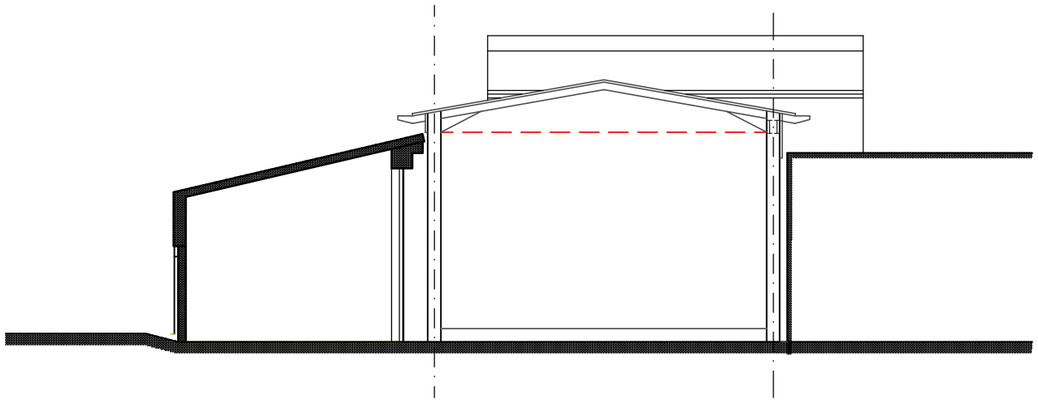

CROSS SECTION B-B

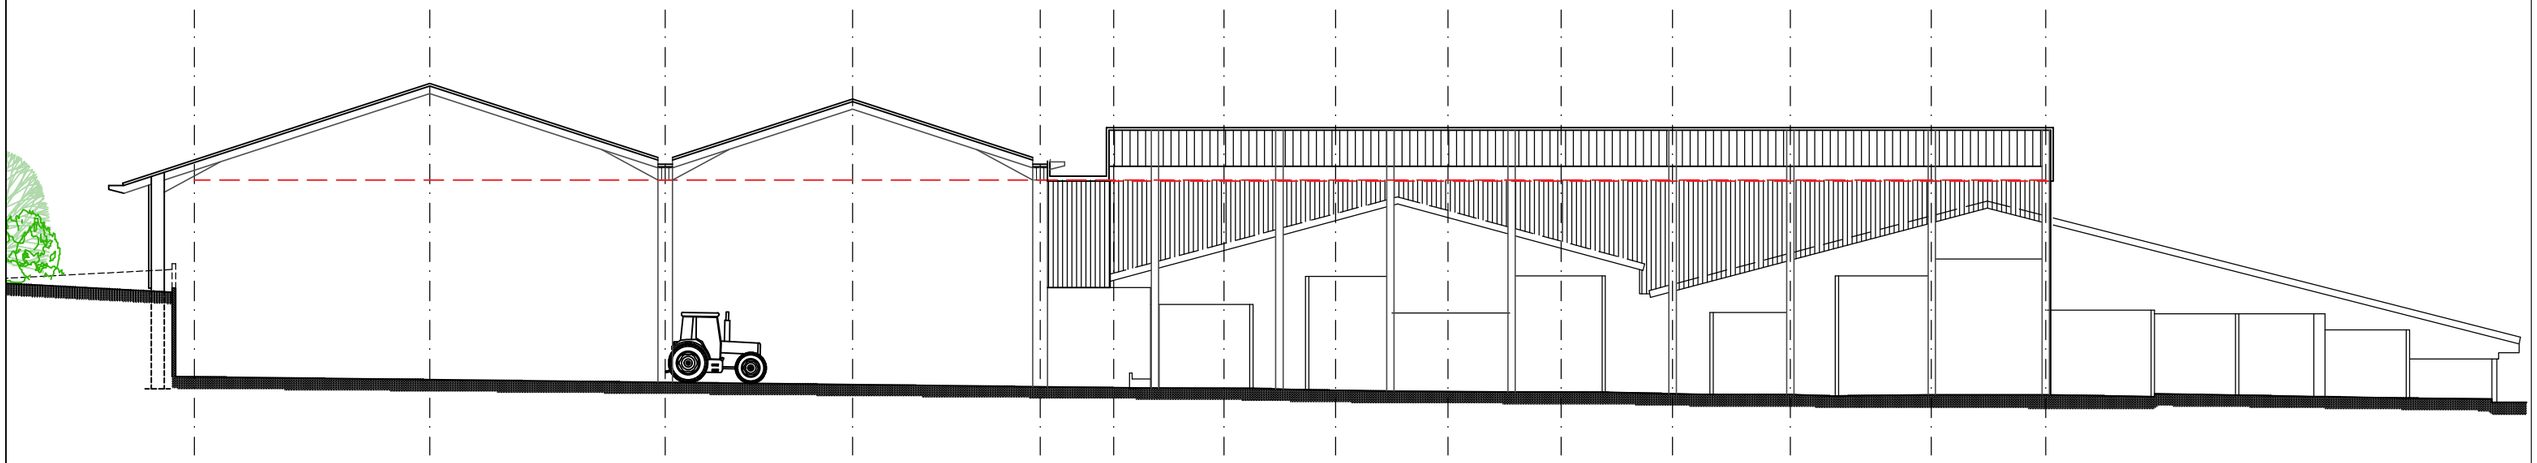

LONG SECTION A-A