iDprojects

ELEVATIONS AS PROPOSED

PROPOSED STORAGE/YARD ROOF
WOOLROW FARM, SHELLEY, HD8 8LR
DWG No. 671–A05 rev––
SCALE 1:250@A3 AUGUST 2024

REV	DATE	ITEM	AUTH

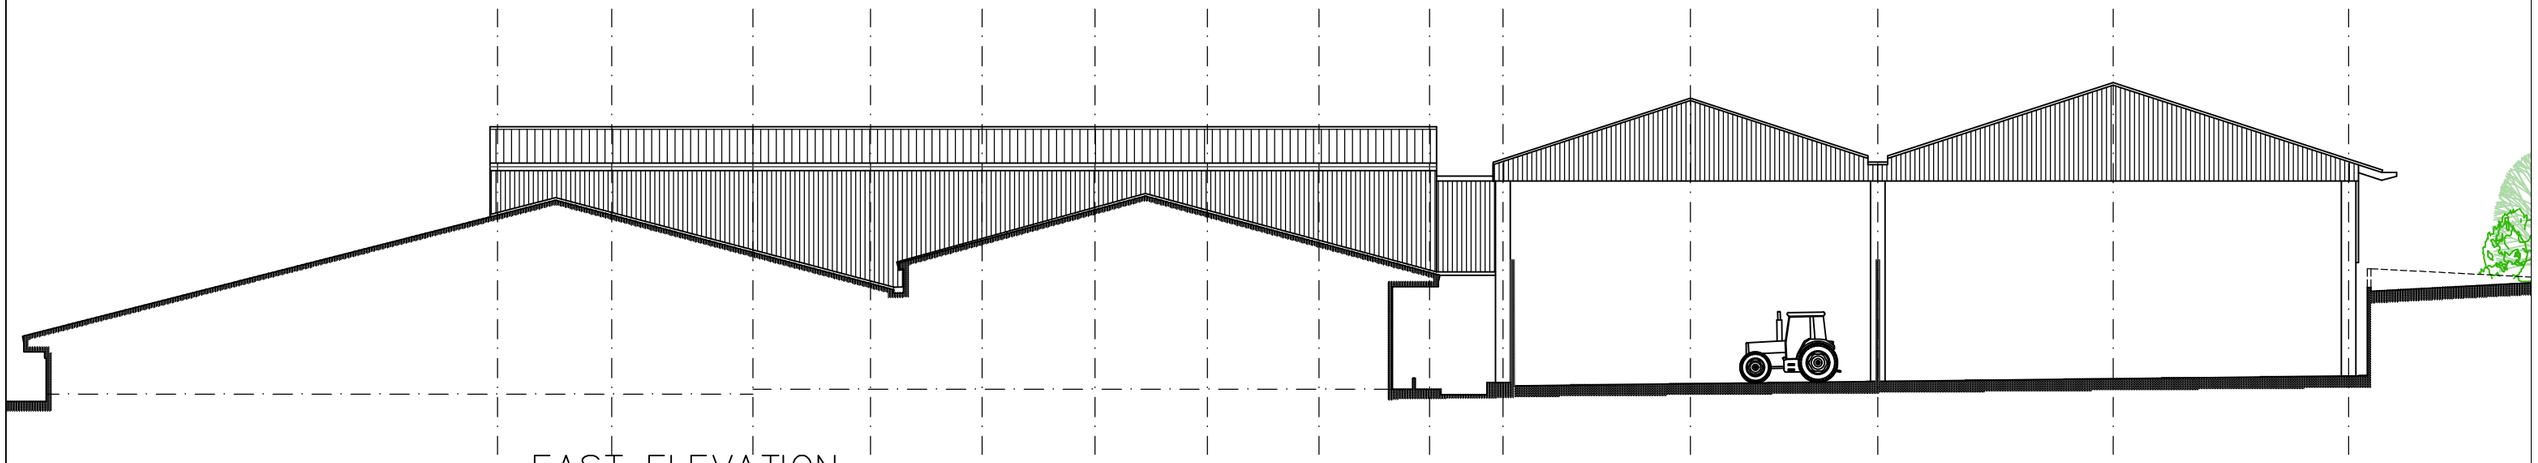

EAST ELEVATION

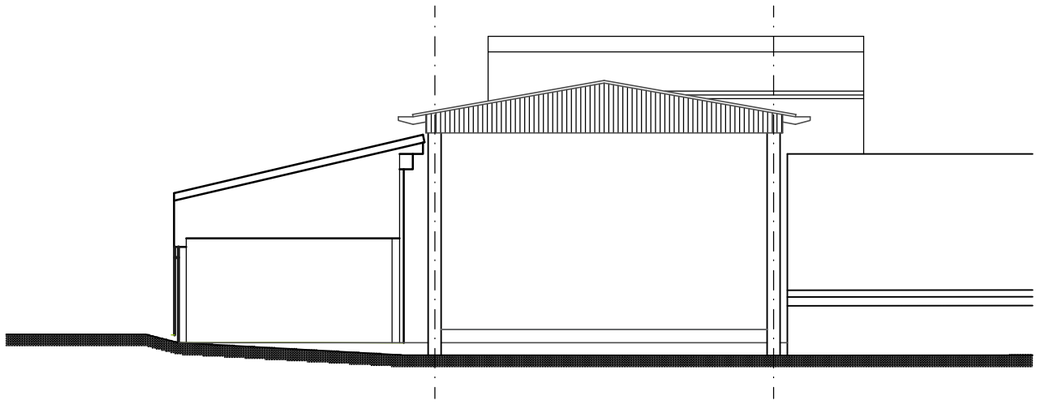

SOUTH ELEVATION

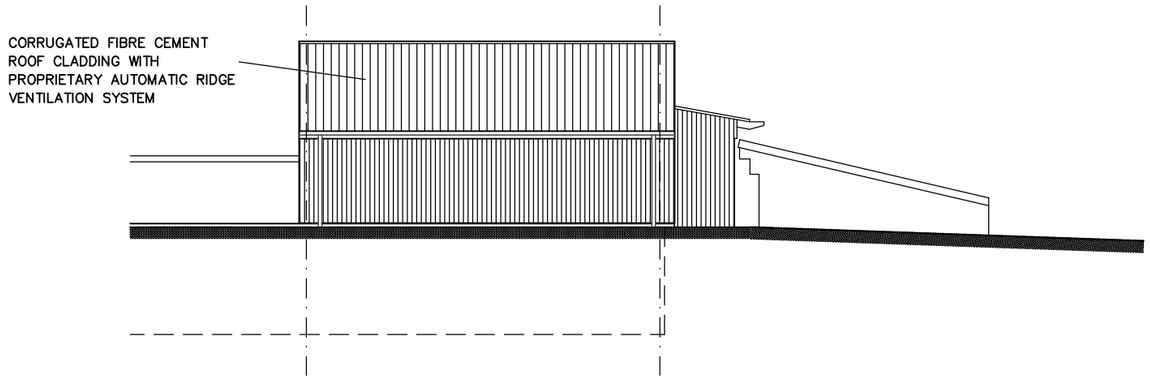

NORTH ELEVATION

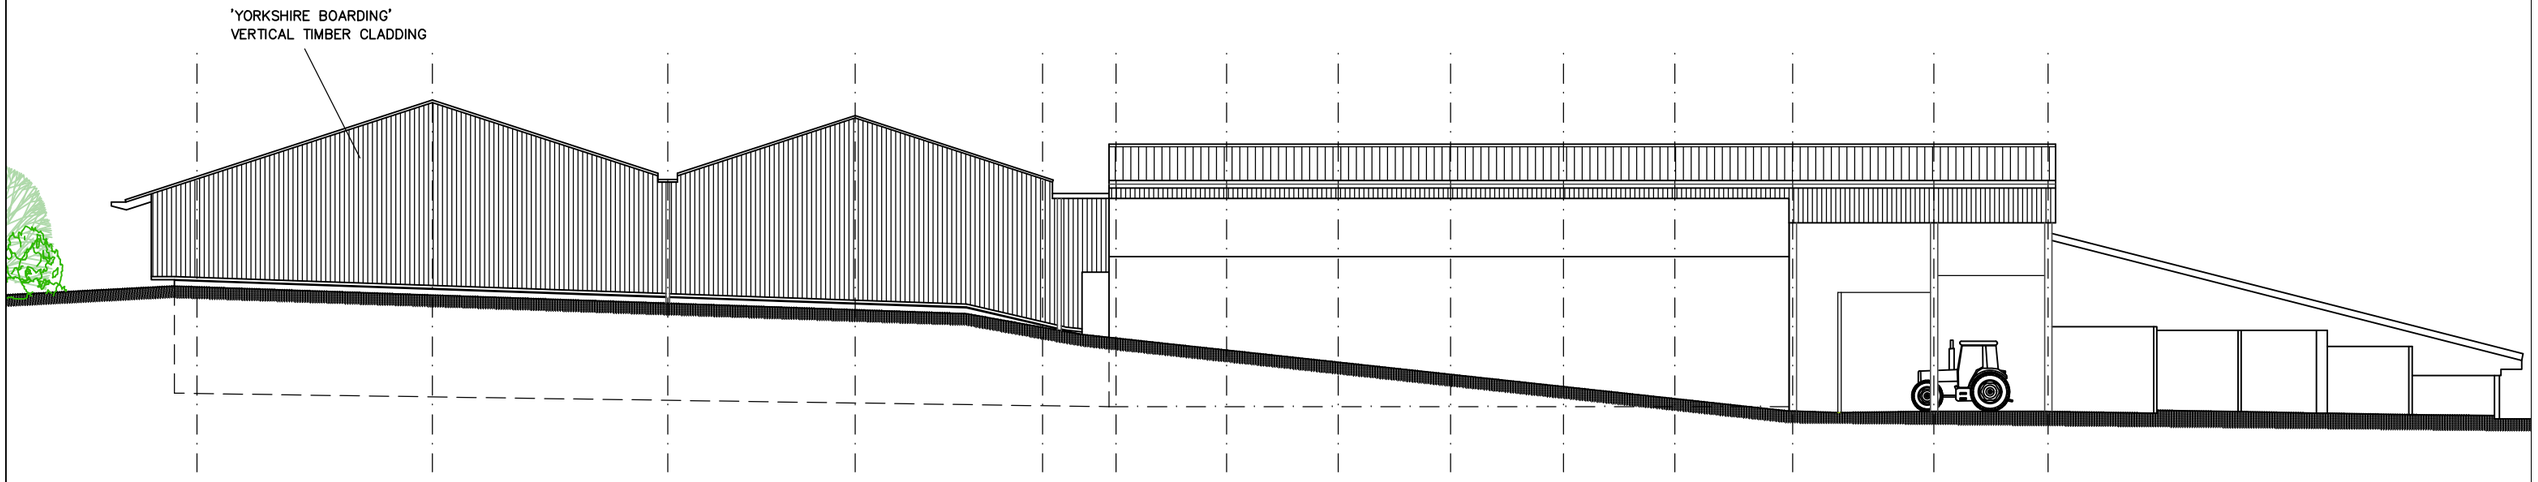

WEST ELEVATION