




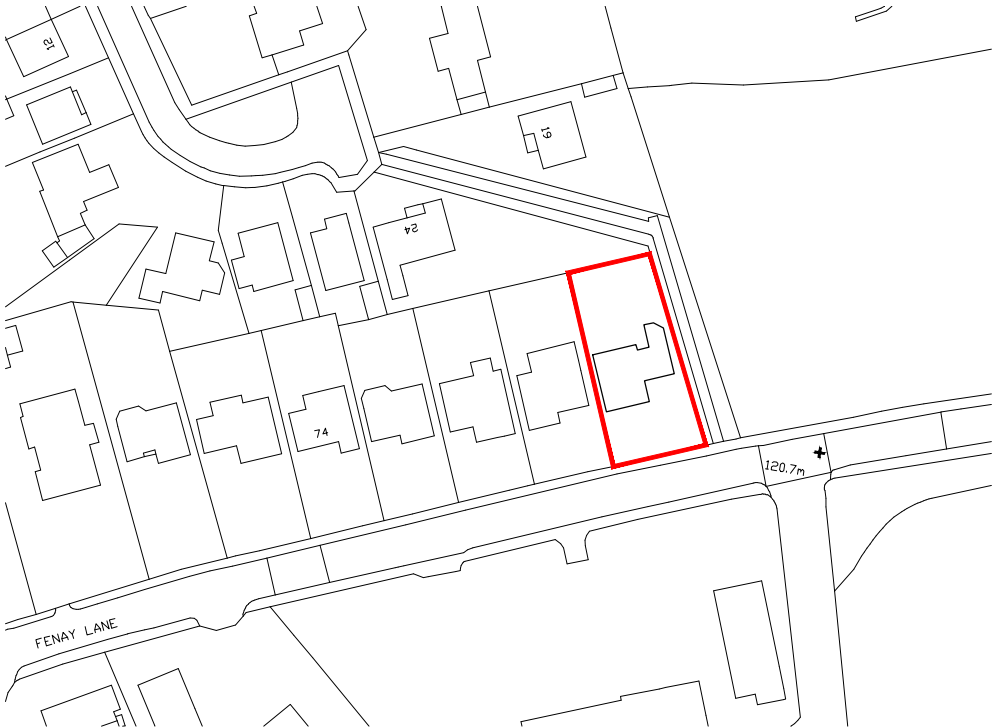

Proposed Location Plan
1:1250

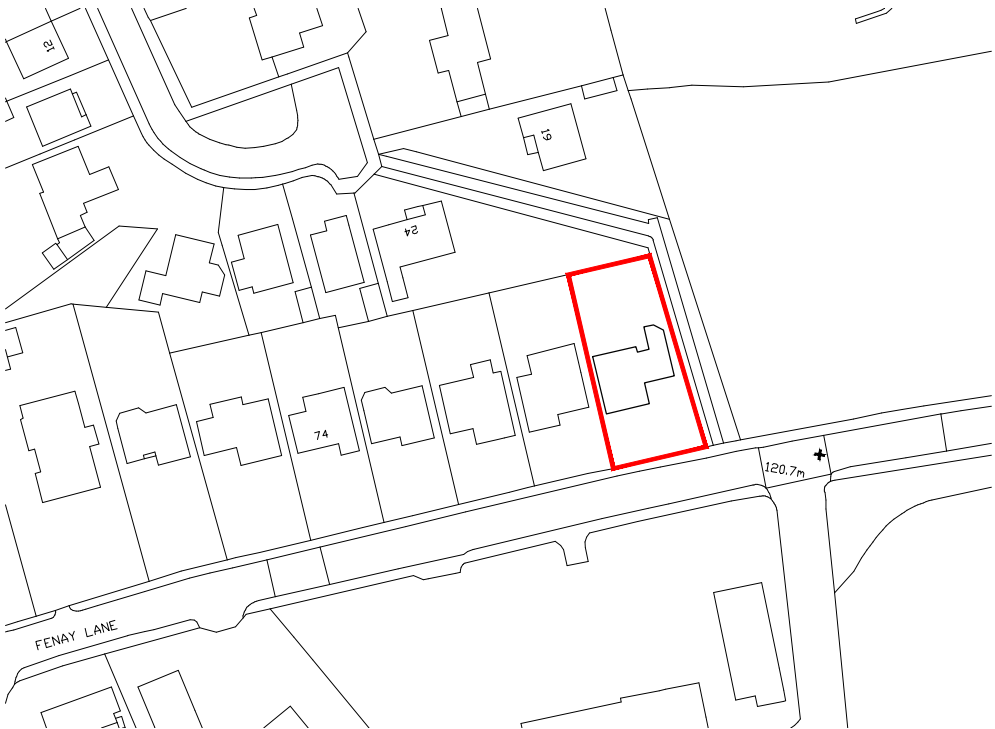

Existing Location Plan
1:1250

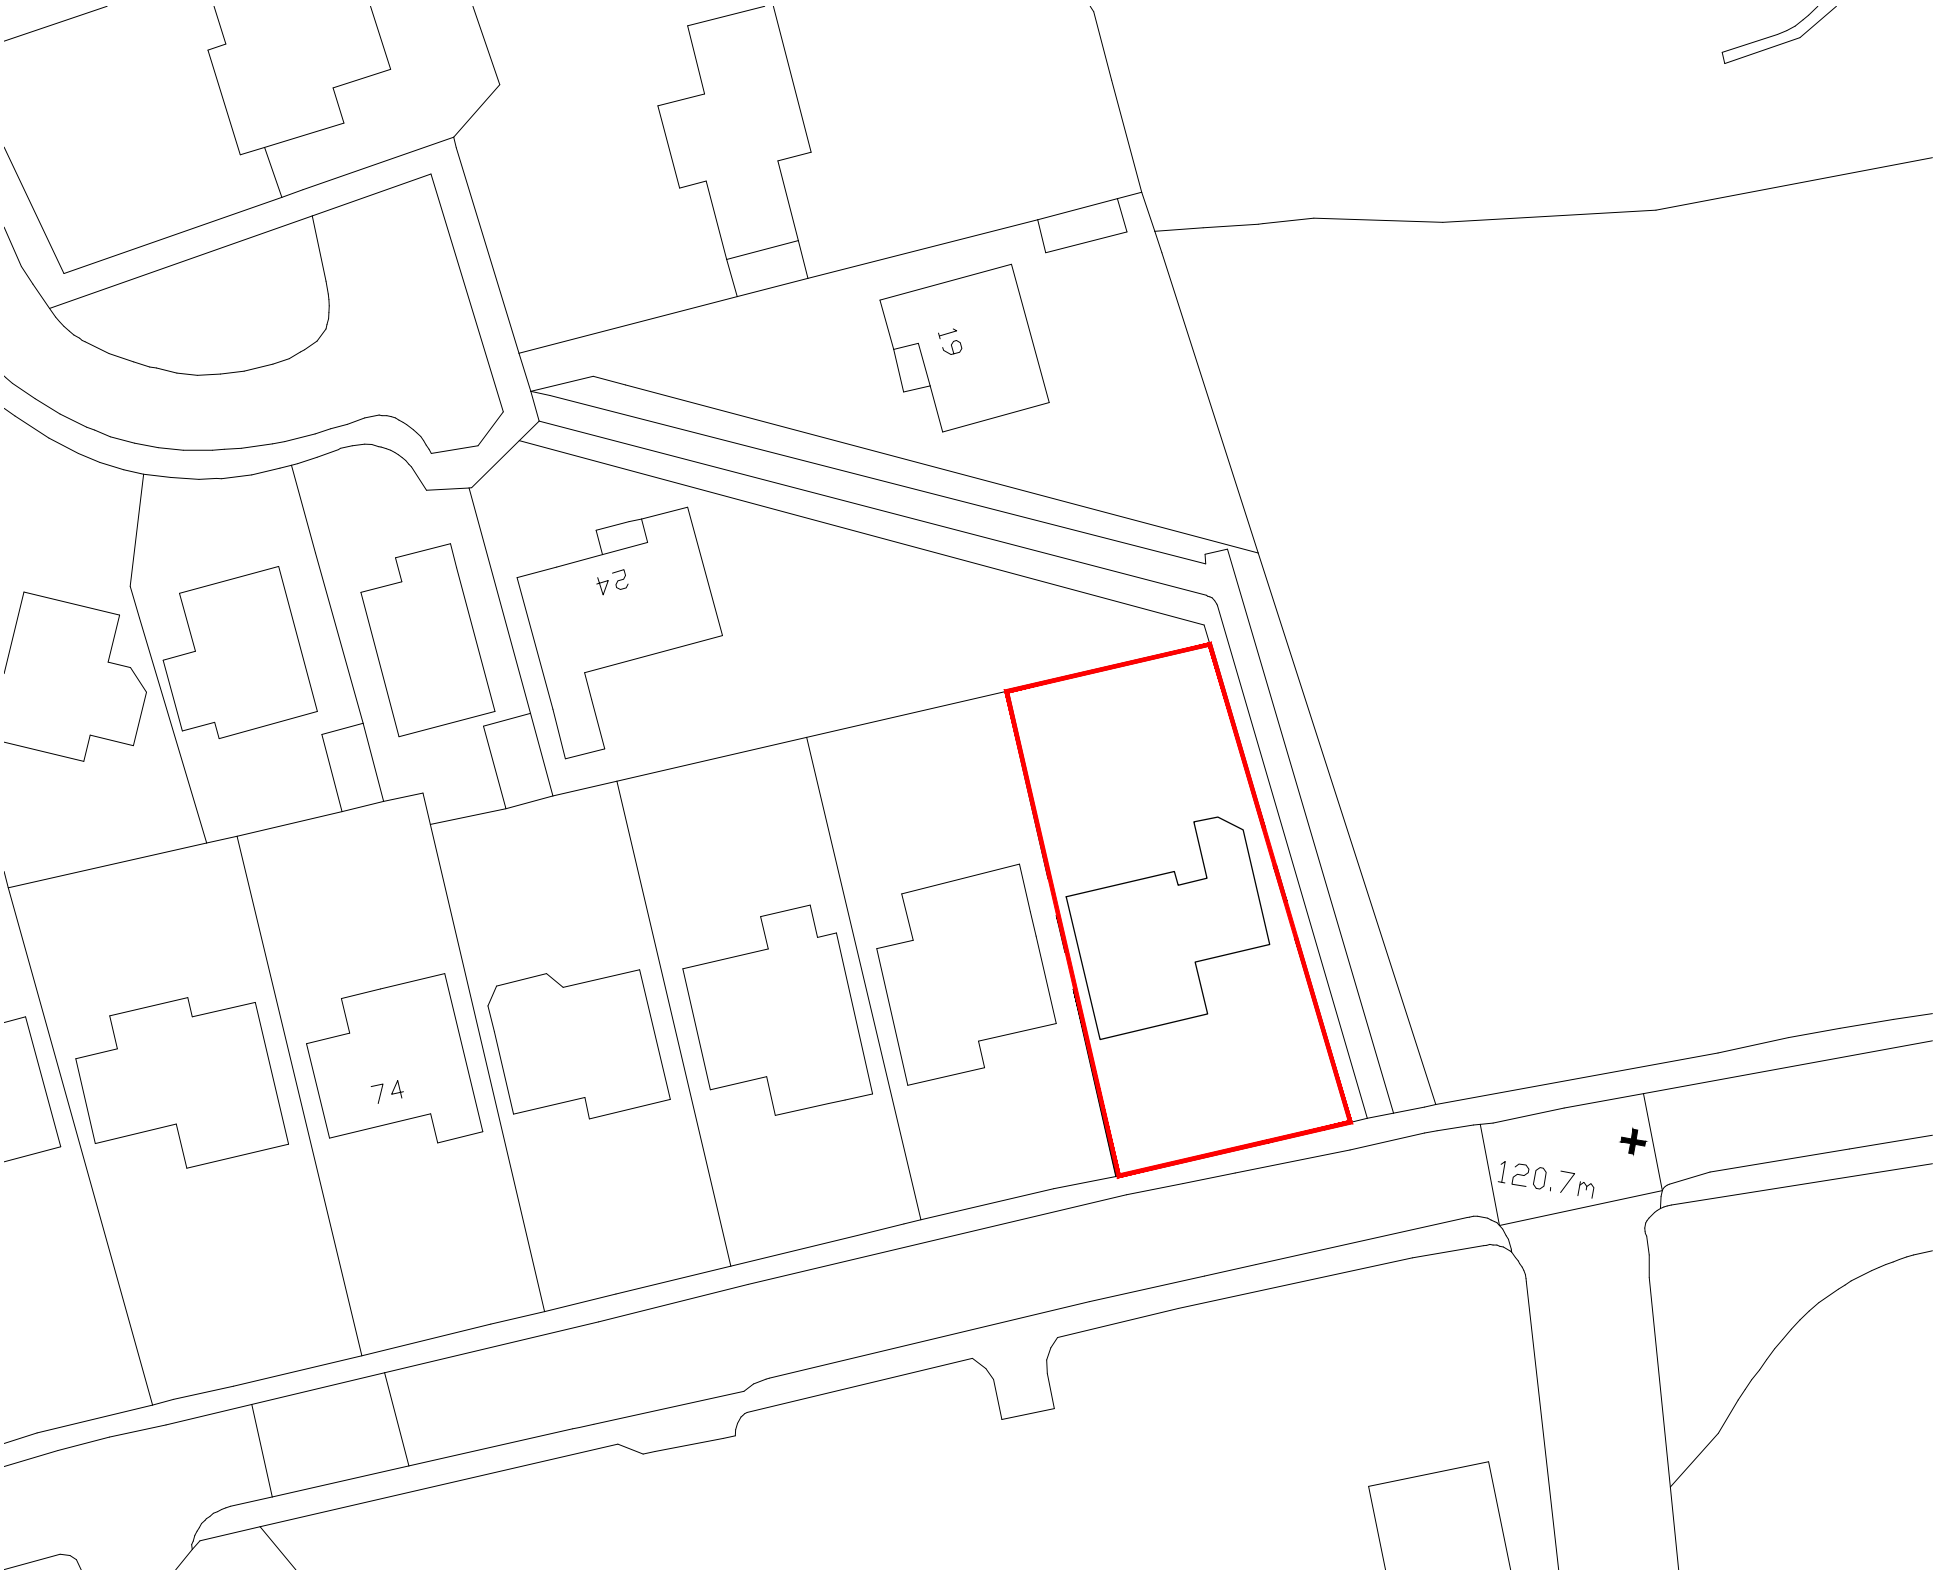

Proposed Location Plan
1:500

Dempsey + Gannon

key:
- site boundary

1. Do not scale this drawing
2. Drawing to be used for the status indicated only
3. All dimensions and setting out shall be checked and confirmed and any discrepancies to be reported to the Architect prior to commencement of any work
4. All work and materials to be in accordance with current statutory legislation, relevant codes of practice and British Standards
5. Drawing to be read in accordance with relevant consultants and sub-contractors drawings and specifications
6. This drawing is copyright of day Architects Ltd and is not to be used in whole or in part without written consent

© Dempsey+Gannon Ltd

REV	DESCRIPTION	BY	CHK	DATE
C00	Planning Application	JD	PODG	24.11.11

project: Fenay Lane	title: Site Location Plan	rev: C00
client: Private Client	drawing number: 246-GA-050	date: 2024
scale: 1:100	drawing status: Planning	drawn by: JD
sheet: A3		checked by: PG
date: -		